


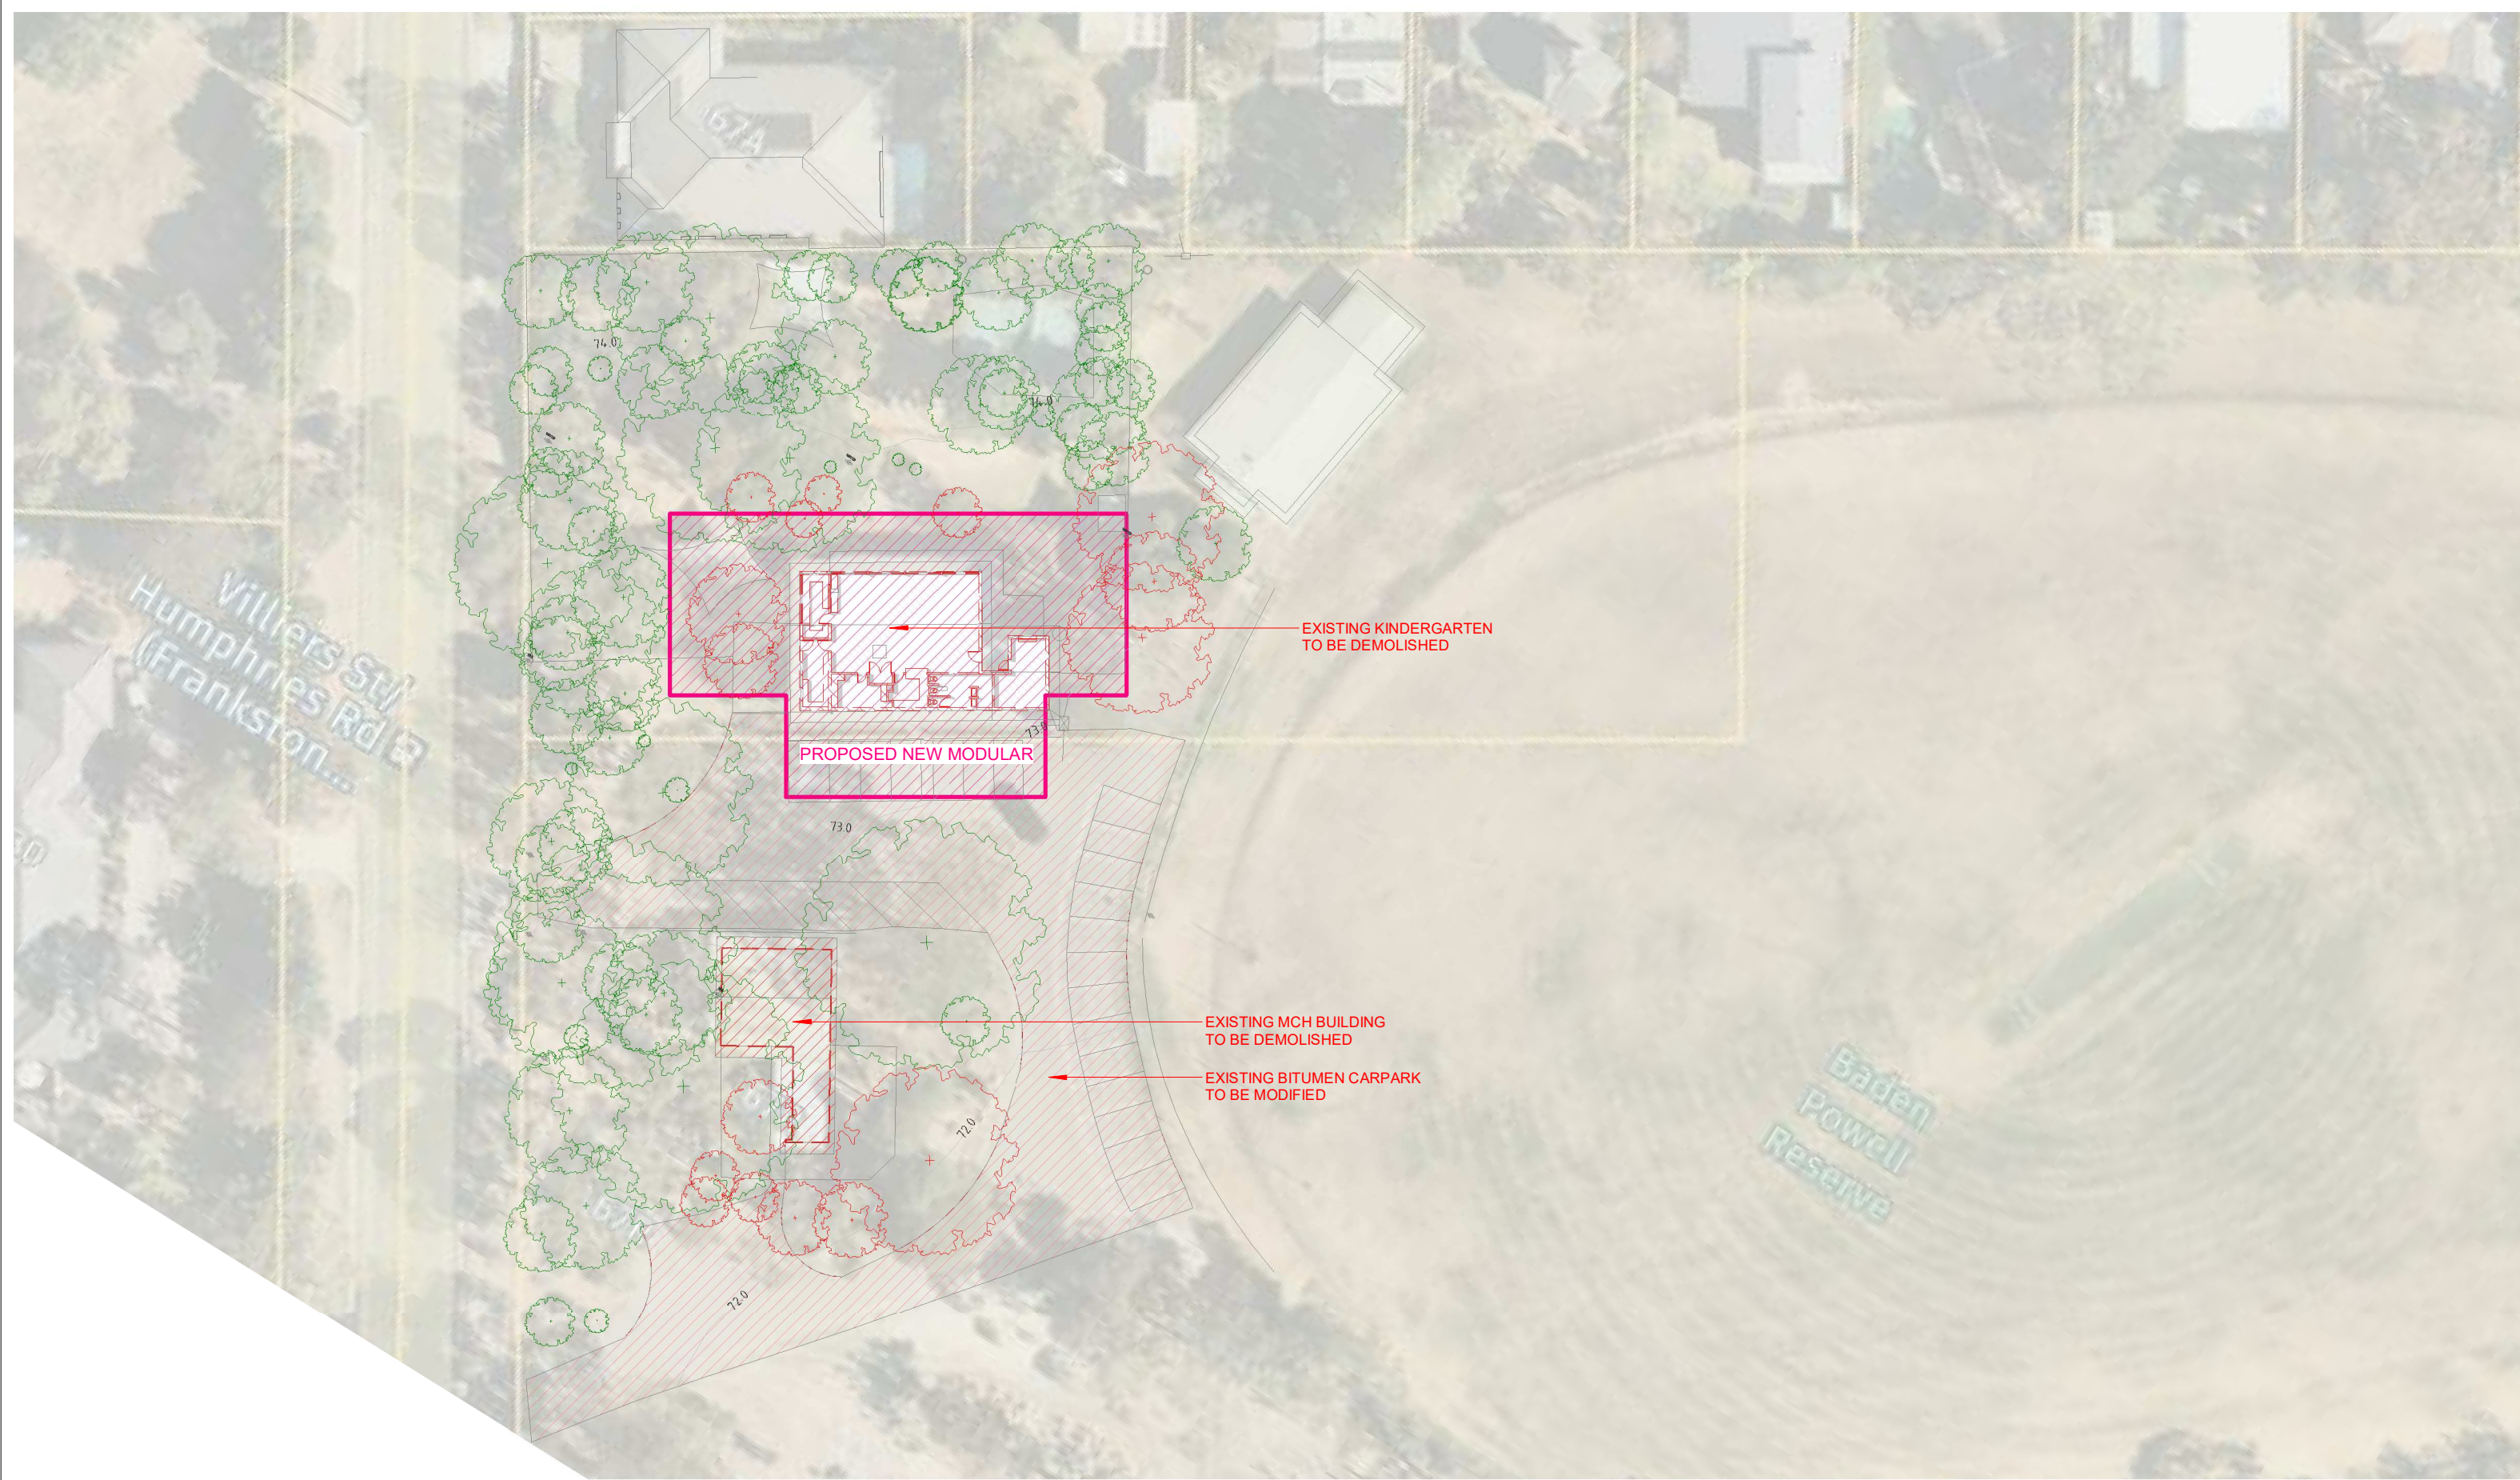

No.	Description	Date
D	CL REVIEW	220629
E	COUNCIL DISCUSSION - TREE PLANNING OVERLAYS	220706
F	NEW BUILD CONCEPT	220720
G	MODULAR CONCEPT	221115
H	CL REVIEW	230414
I	CL REVIEW	230420
J	CL REVIEW	230511

CohenLeigh
Architects

Suite 1 Level 1, 5 Melrose Street
Sandringham, Victoria 3191


(03) 9521 6888
www.cohenleigh.com
info@cohenleigh.com

PROJECT
Baden Powell Kindergarten

CLIENT
Frankston City Council

PROJECT
220301


SCALE
1 : 500

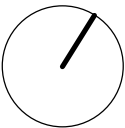

DRAWING TITLE
Existing & Demolition Site Plan

DRAWING
SK-01

REV
J

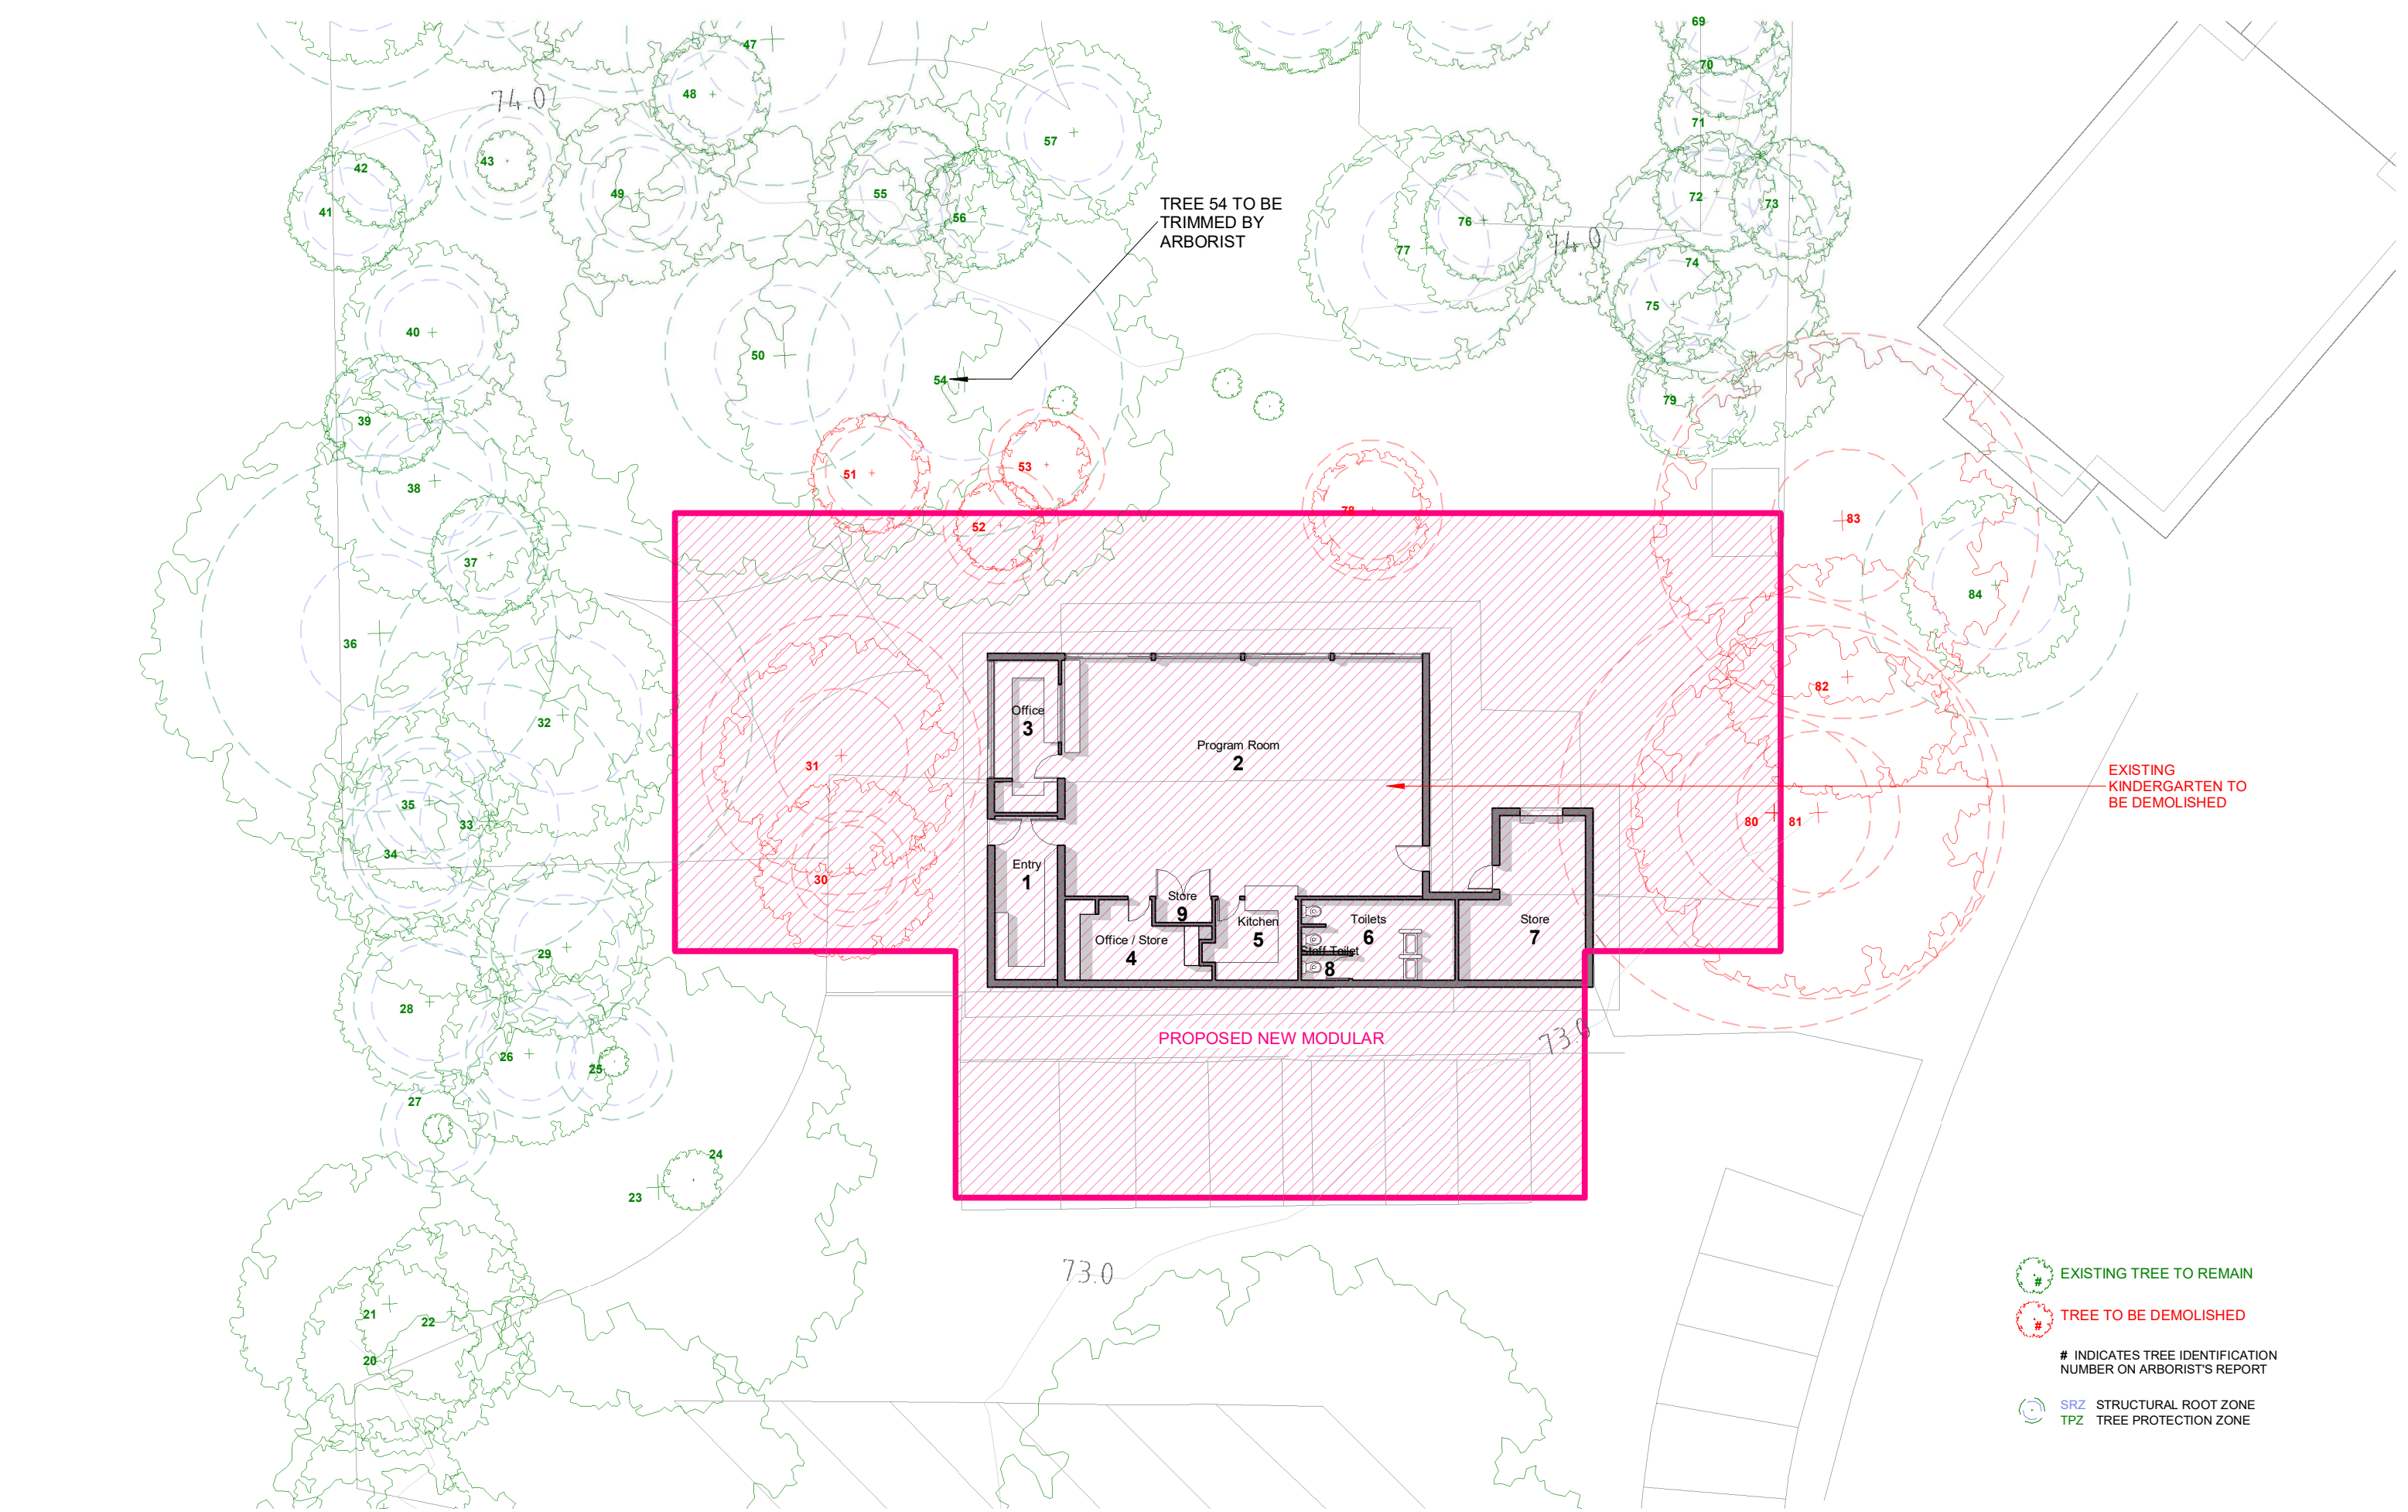

-  EXISTING TREE TO REMAIN
-  TREE TO BE DEMOLISHED
- # INDICATES TREE IDENTIFICATION NUMBER ON ARBORIST'S REPORT
-  SRZ STRUCTURAL ROOT ZONE
-  TPZ TREE PROTECTION ZONE

No.	Description	Date
D	CL REVIEW	220629
E	COUNCIL DISCUSSION - TREE PLANNING OVERLAYS	220706
F	NEW BUILD CONCEPT	220720
G	MODULAR CONCEPT	221115
H	CL REVIEW	230414
I	CL REVIEW	230420
J	CL REVIEW	230511

CohenLeigh
Architects

Suite 1 Level 1, 5 Melrose Street
Sandringham, Victoria 3191


(03) 9521 6888
www.cohenleigh.com
info@cohenleigh.com

PROJECT
Baden Powell Kindergarten

CLIENT
Frankston City Council

PROJECT
220301


SCALE
As indicated

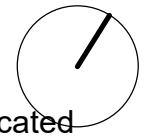

DRAWING TITLE
Existing Plan

DRAWING
SK-02

REV
J

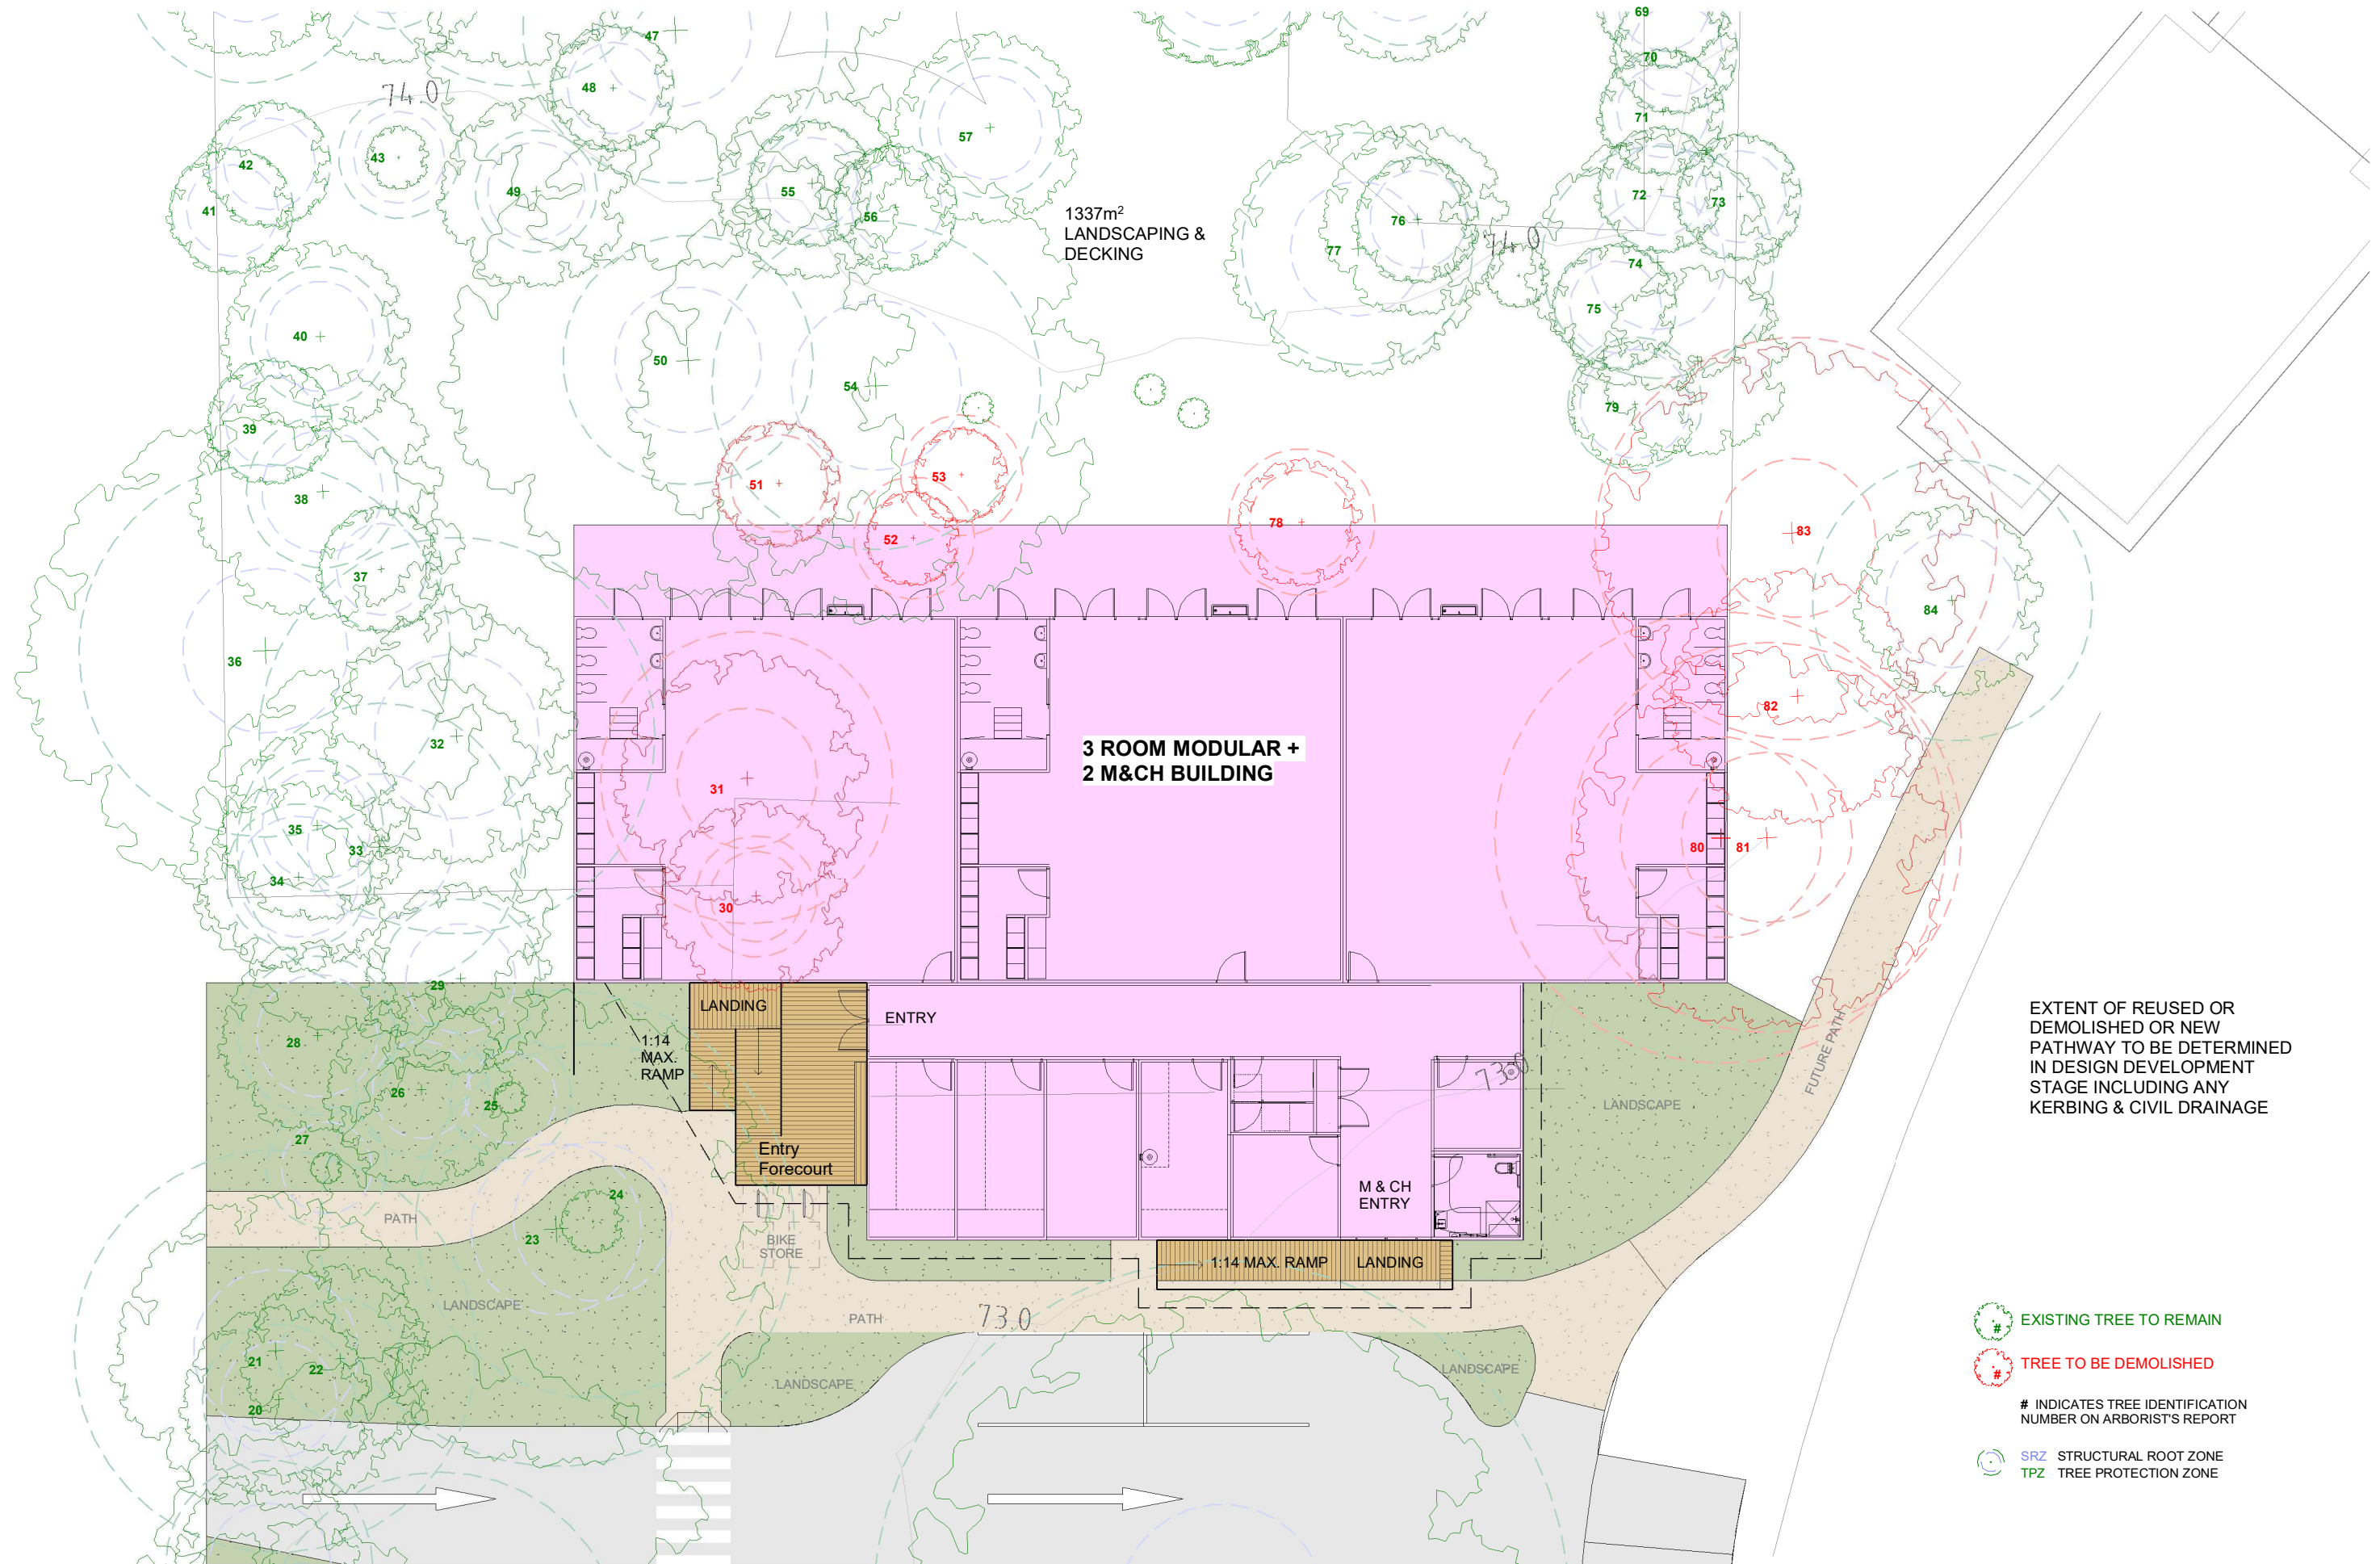

No.	Description	Date
D	CL REVIEW	220629
E	COUNCIL DISCUSSION - TREE PLANNING OVERLAYS	220706
F	NEW BUILD CONCEPT	220720
G	MODULAR CONCEPT	221115
H	CL REVIEW	230414
I	CL REVIEW	230420
J	CL REVIEW	230511

CohenLeigh
Architects

Suite 1 Level 1, 5 Melrose Street
Sandringham, Victoria 3191

(03) 9521 6888
www.cohenleigh.com
info@cohenleigh.com

PROJECT
Baden Powell Kindergarten

CLIENT
Frankston City Council

PROJECT
220301


SCALE
As indicated




DRAWING TITLE

Plan
DRAWING
SK-04

REV
J

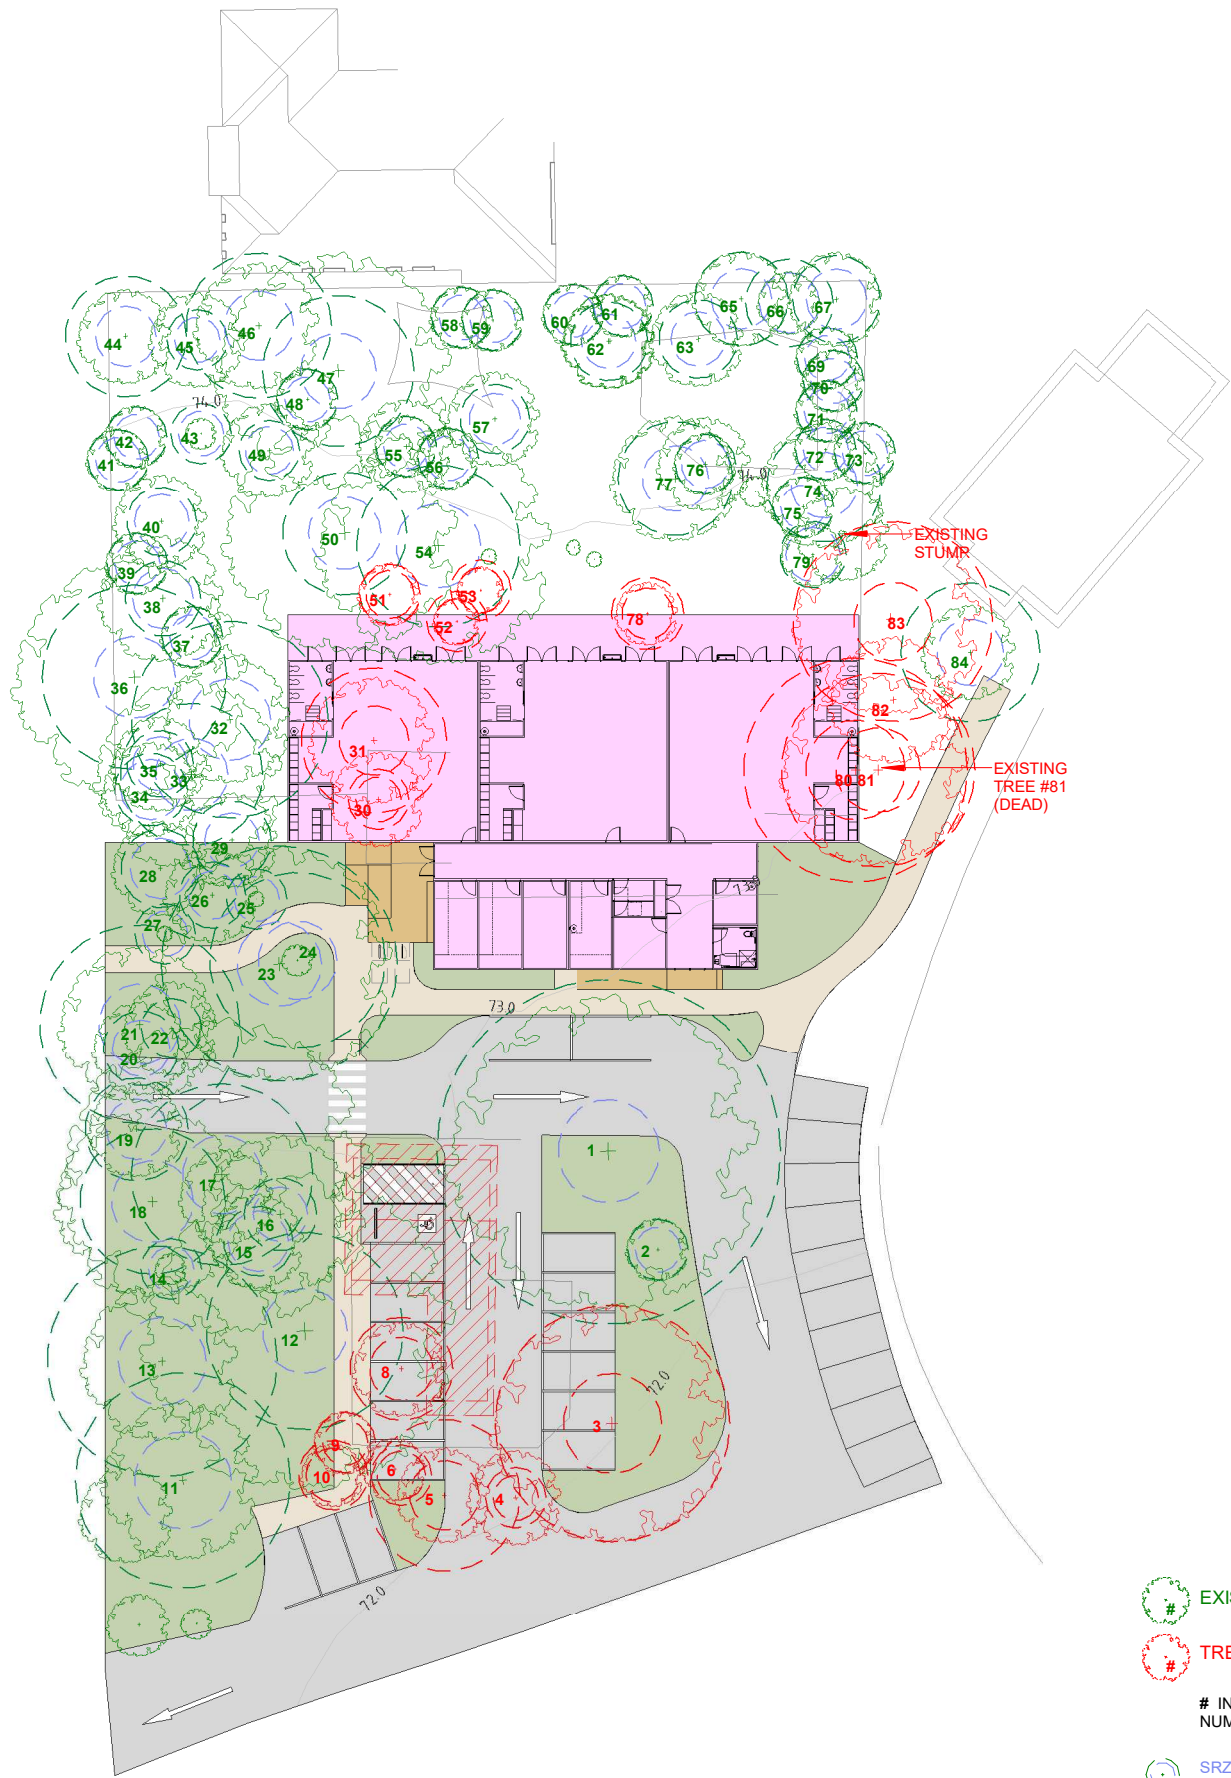

 EXISTING TREE TO REMAIN
 TREE TO BE DEMOLISHED
INDICATES TREE IDENTIFICATION NUMBER ON ARBORIST'S REPORT
 SRZ STRUCTURAL ROOT ZONE
 TPZ TREE PROTECTION ZONE

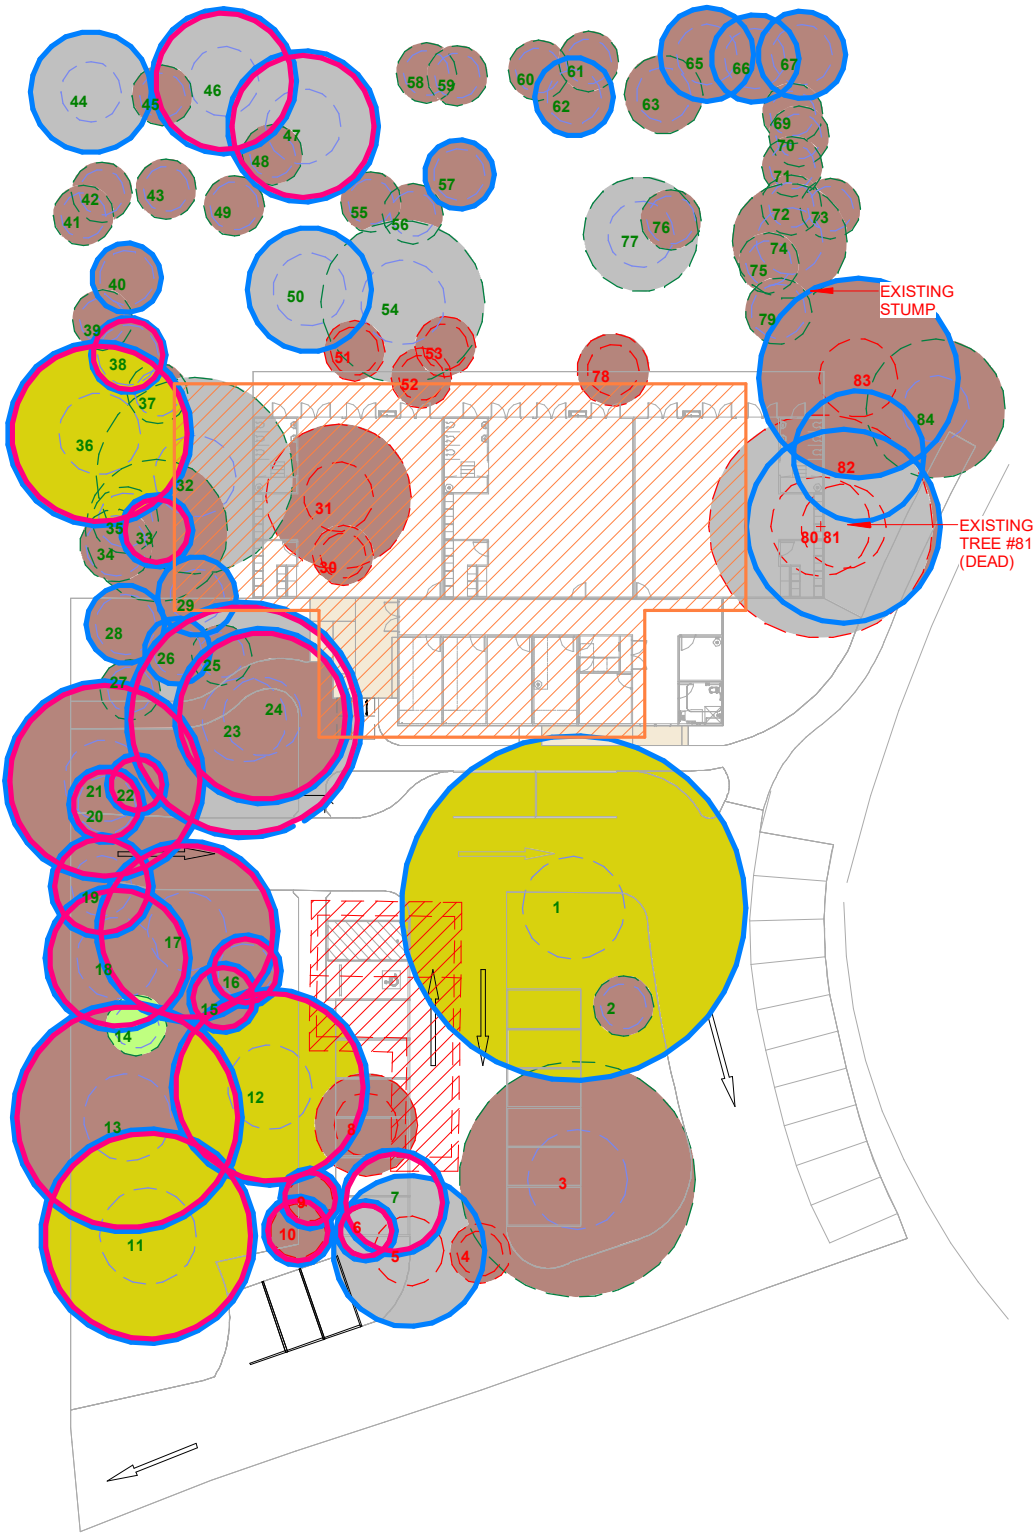

REFER TO SEPARATE ARBORIST'S REPORT

PLANNING OVERLAYS

-  TREES THAT APPEAR TO MEET THE PROTECTION CRITERIA OF SL04
-  TREES CONSIDERED PROTECTED UNDER CLAUSE 51.17

TREE RETENTION VALUE

-  Low
-  Medium
-  High
-  3rd Party

No.	Description	Date
D	CL REVIEW	220629
E	COUNCIL DISCUSSION - TREE PLANNING OVERLAYS	220706
F	NEW BUILD CONCEPT	220720
G	MODULAR CONCEPT	221115
H	CL REVIEW	230414
I	CL REVIEW	230420
J	CL REVIEW	230511

CohenLeigh Architects

Suite 1 Level 1, 5 Melrose Street
Sandringham, Victoria 3191

(03) 9521 6888
www.cohenleigh.com
info@cohenleigh.com

PROJECT
Baden Powell Kindergarten

CLIENT
Frankston City Council

PROJECT
220301

SCALE
1 : 500



DRAWING TITLE
Site Plan - Tree Assessment &
Tree Retention

DRAWING
SK-05

REV
J