


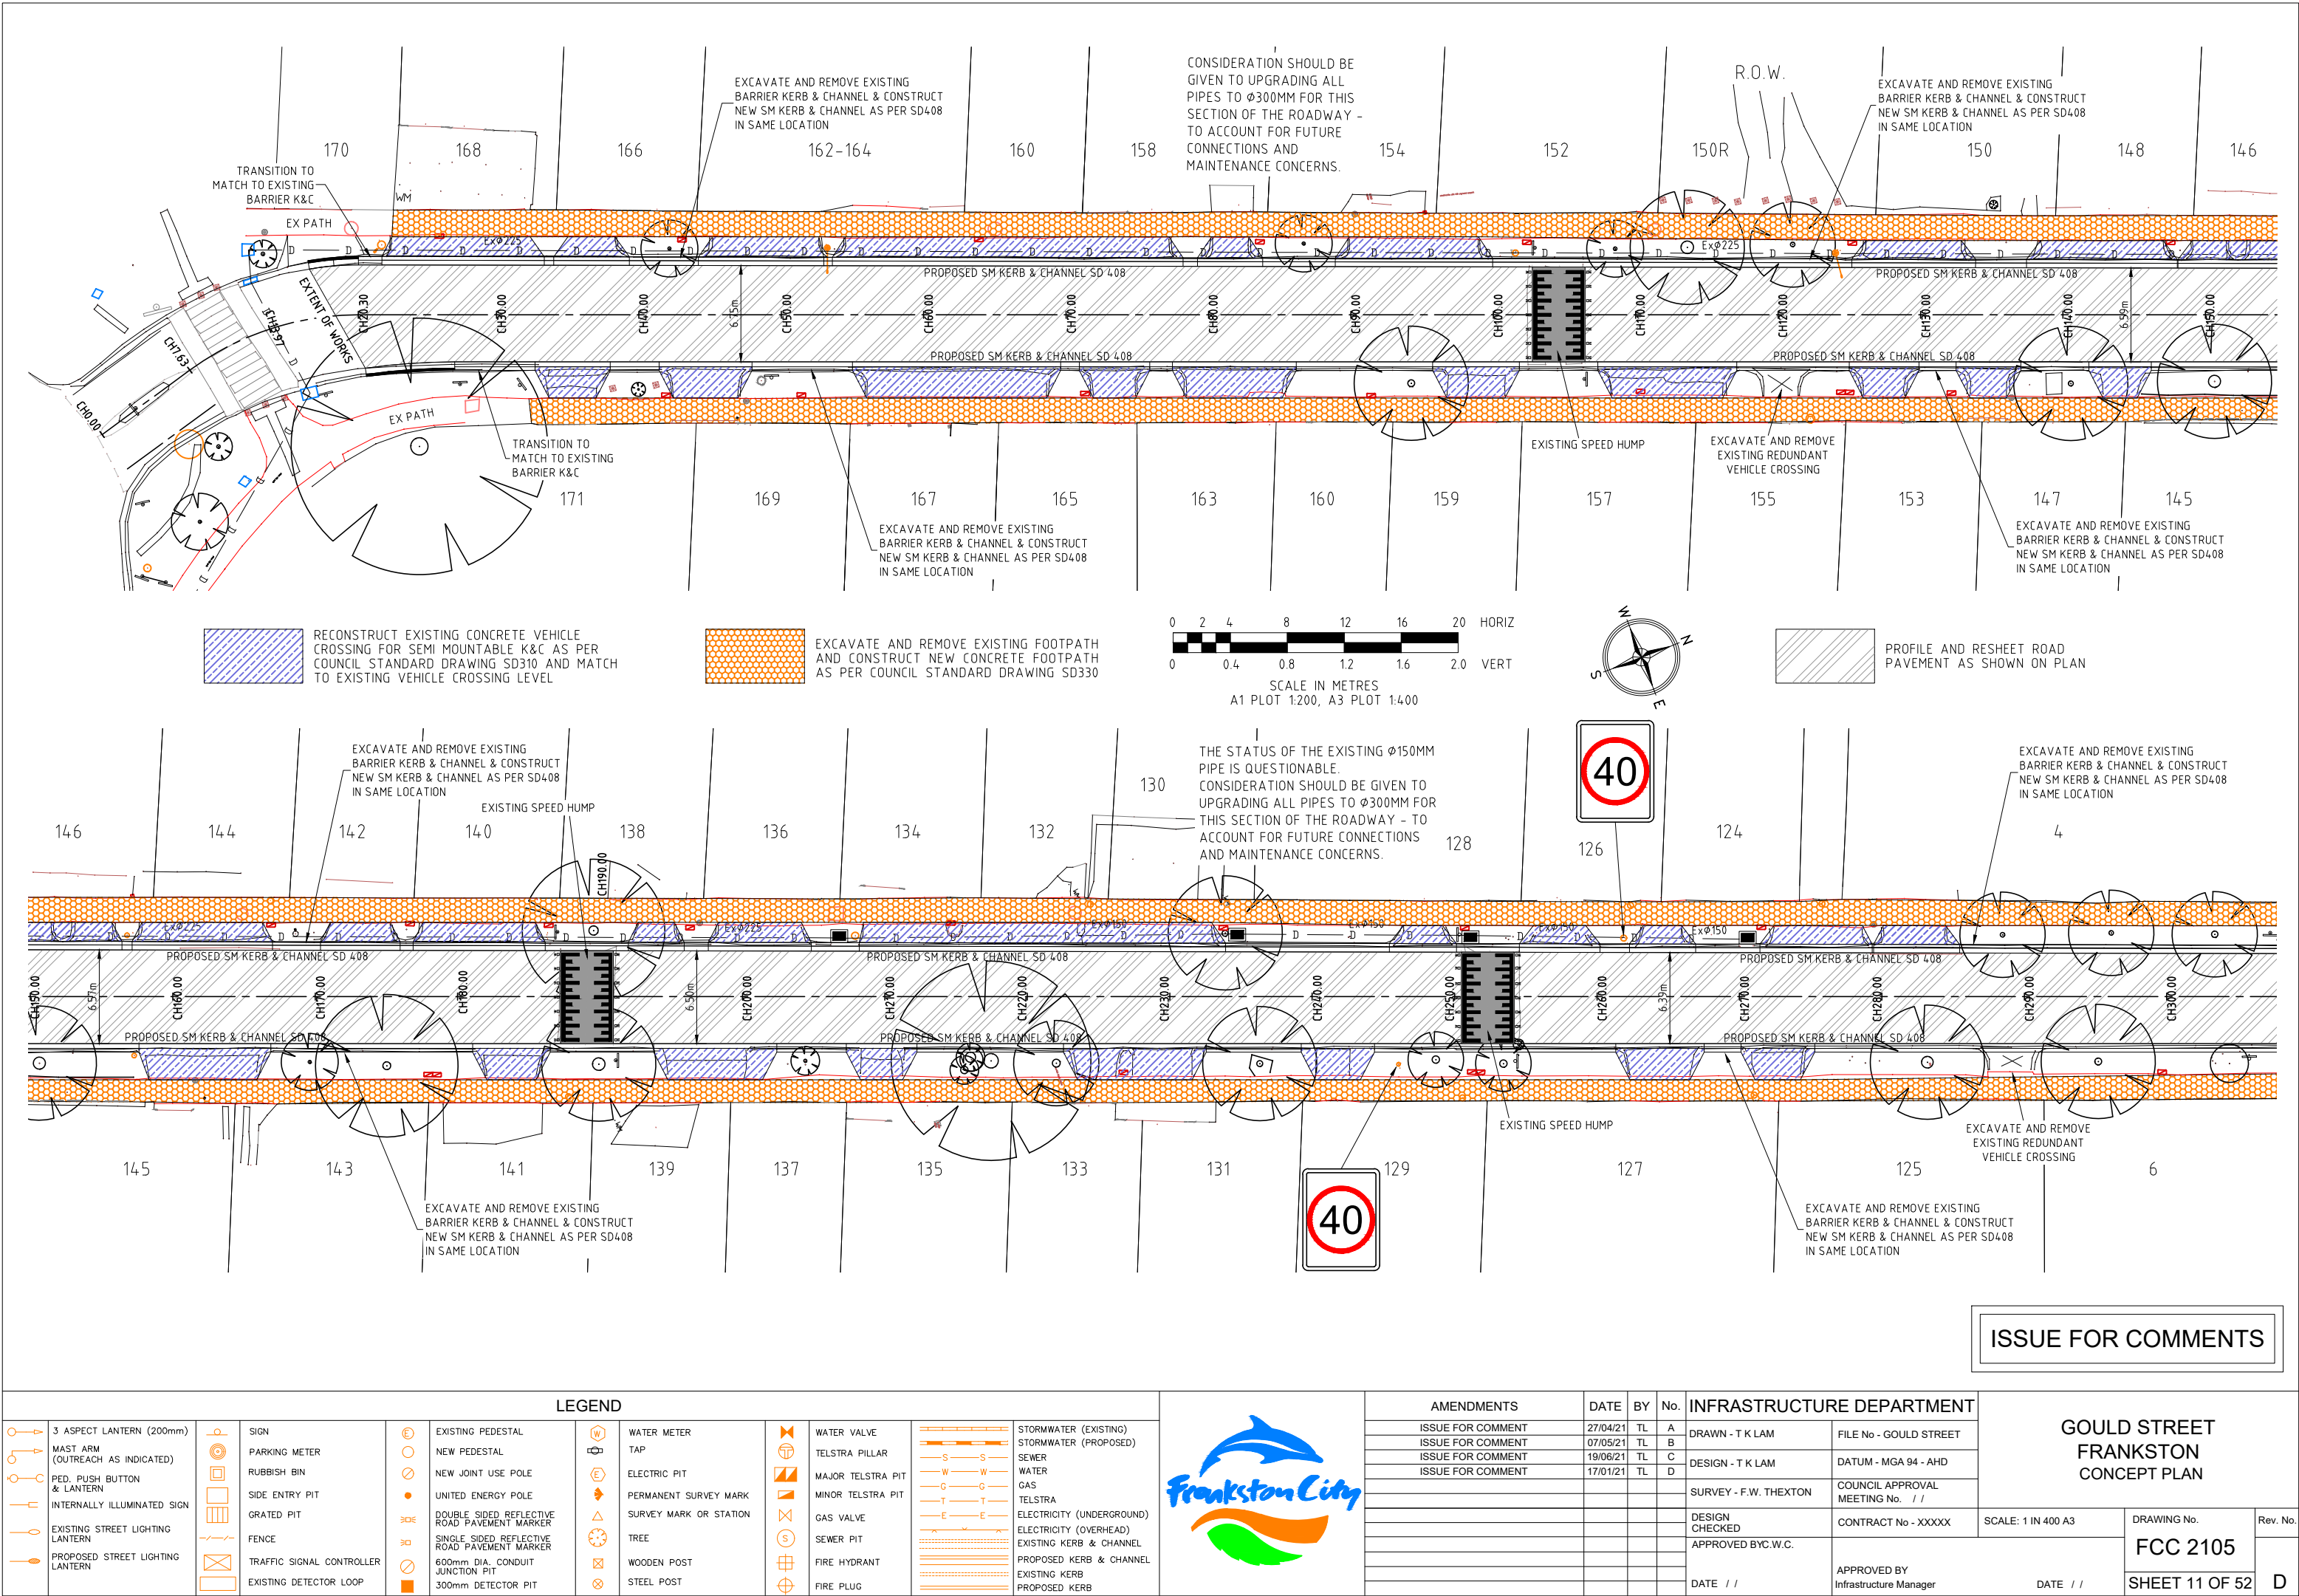

| LEGEND |  |  |  |  |  |  |  |  |  |
|--------|--|--|--|--|--|--|--|--|--|
|        |  |  |  |  |  |  |  |  |  |
|        |  |  |  |  |  |  |  |  |  |
| AMENDMENTS        |          |    |   | INFRASTRUCTURE DEPARTMENT |                                    |  |  |
|-------------------|----------|----|---|---------------------------|------------------------------------|--|--|
| ISSUE FOR COMMENT | 27/04/21 | TL | A | DRAWN - T K LAM           | FILE No - GOULD STREET             |  |  |
| ISSUE FOR COMMENT | 07/05/21 | TL | B | DESIGN - T K LAM          | DATUM - MGA 94 - AHD               |  |  |
| ISSUE FOR COMMENT | 19/06/21 | TL | C | SURVEY - F.W. THEXTON     | COUNCIL APPROVAL MEETING No. / /   |  |  |
| ISSUE FOR COMMENT | 17/01/21 | TL | D | DESIGN CHECKED            | CONTRACT No - XXXXX                |  |  |
|                   |          |    |   | APPROVED BY C.W.C.        | APPROVED BY Infrastructure Manager |  |  |
|                   |          |    |   | DATE / /                  | DATE / /                           |  |  |

ISSUE FOR COMMENTS

GOULD STREET  
FRANKSTON  
CONCEPT PLAN


SCALE: 1 IN 400 A3

DRAWING No.  
FCC 2105

SHEET 11 OF 52

Rev. No.  
D



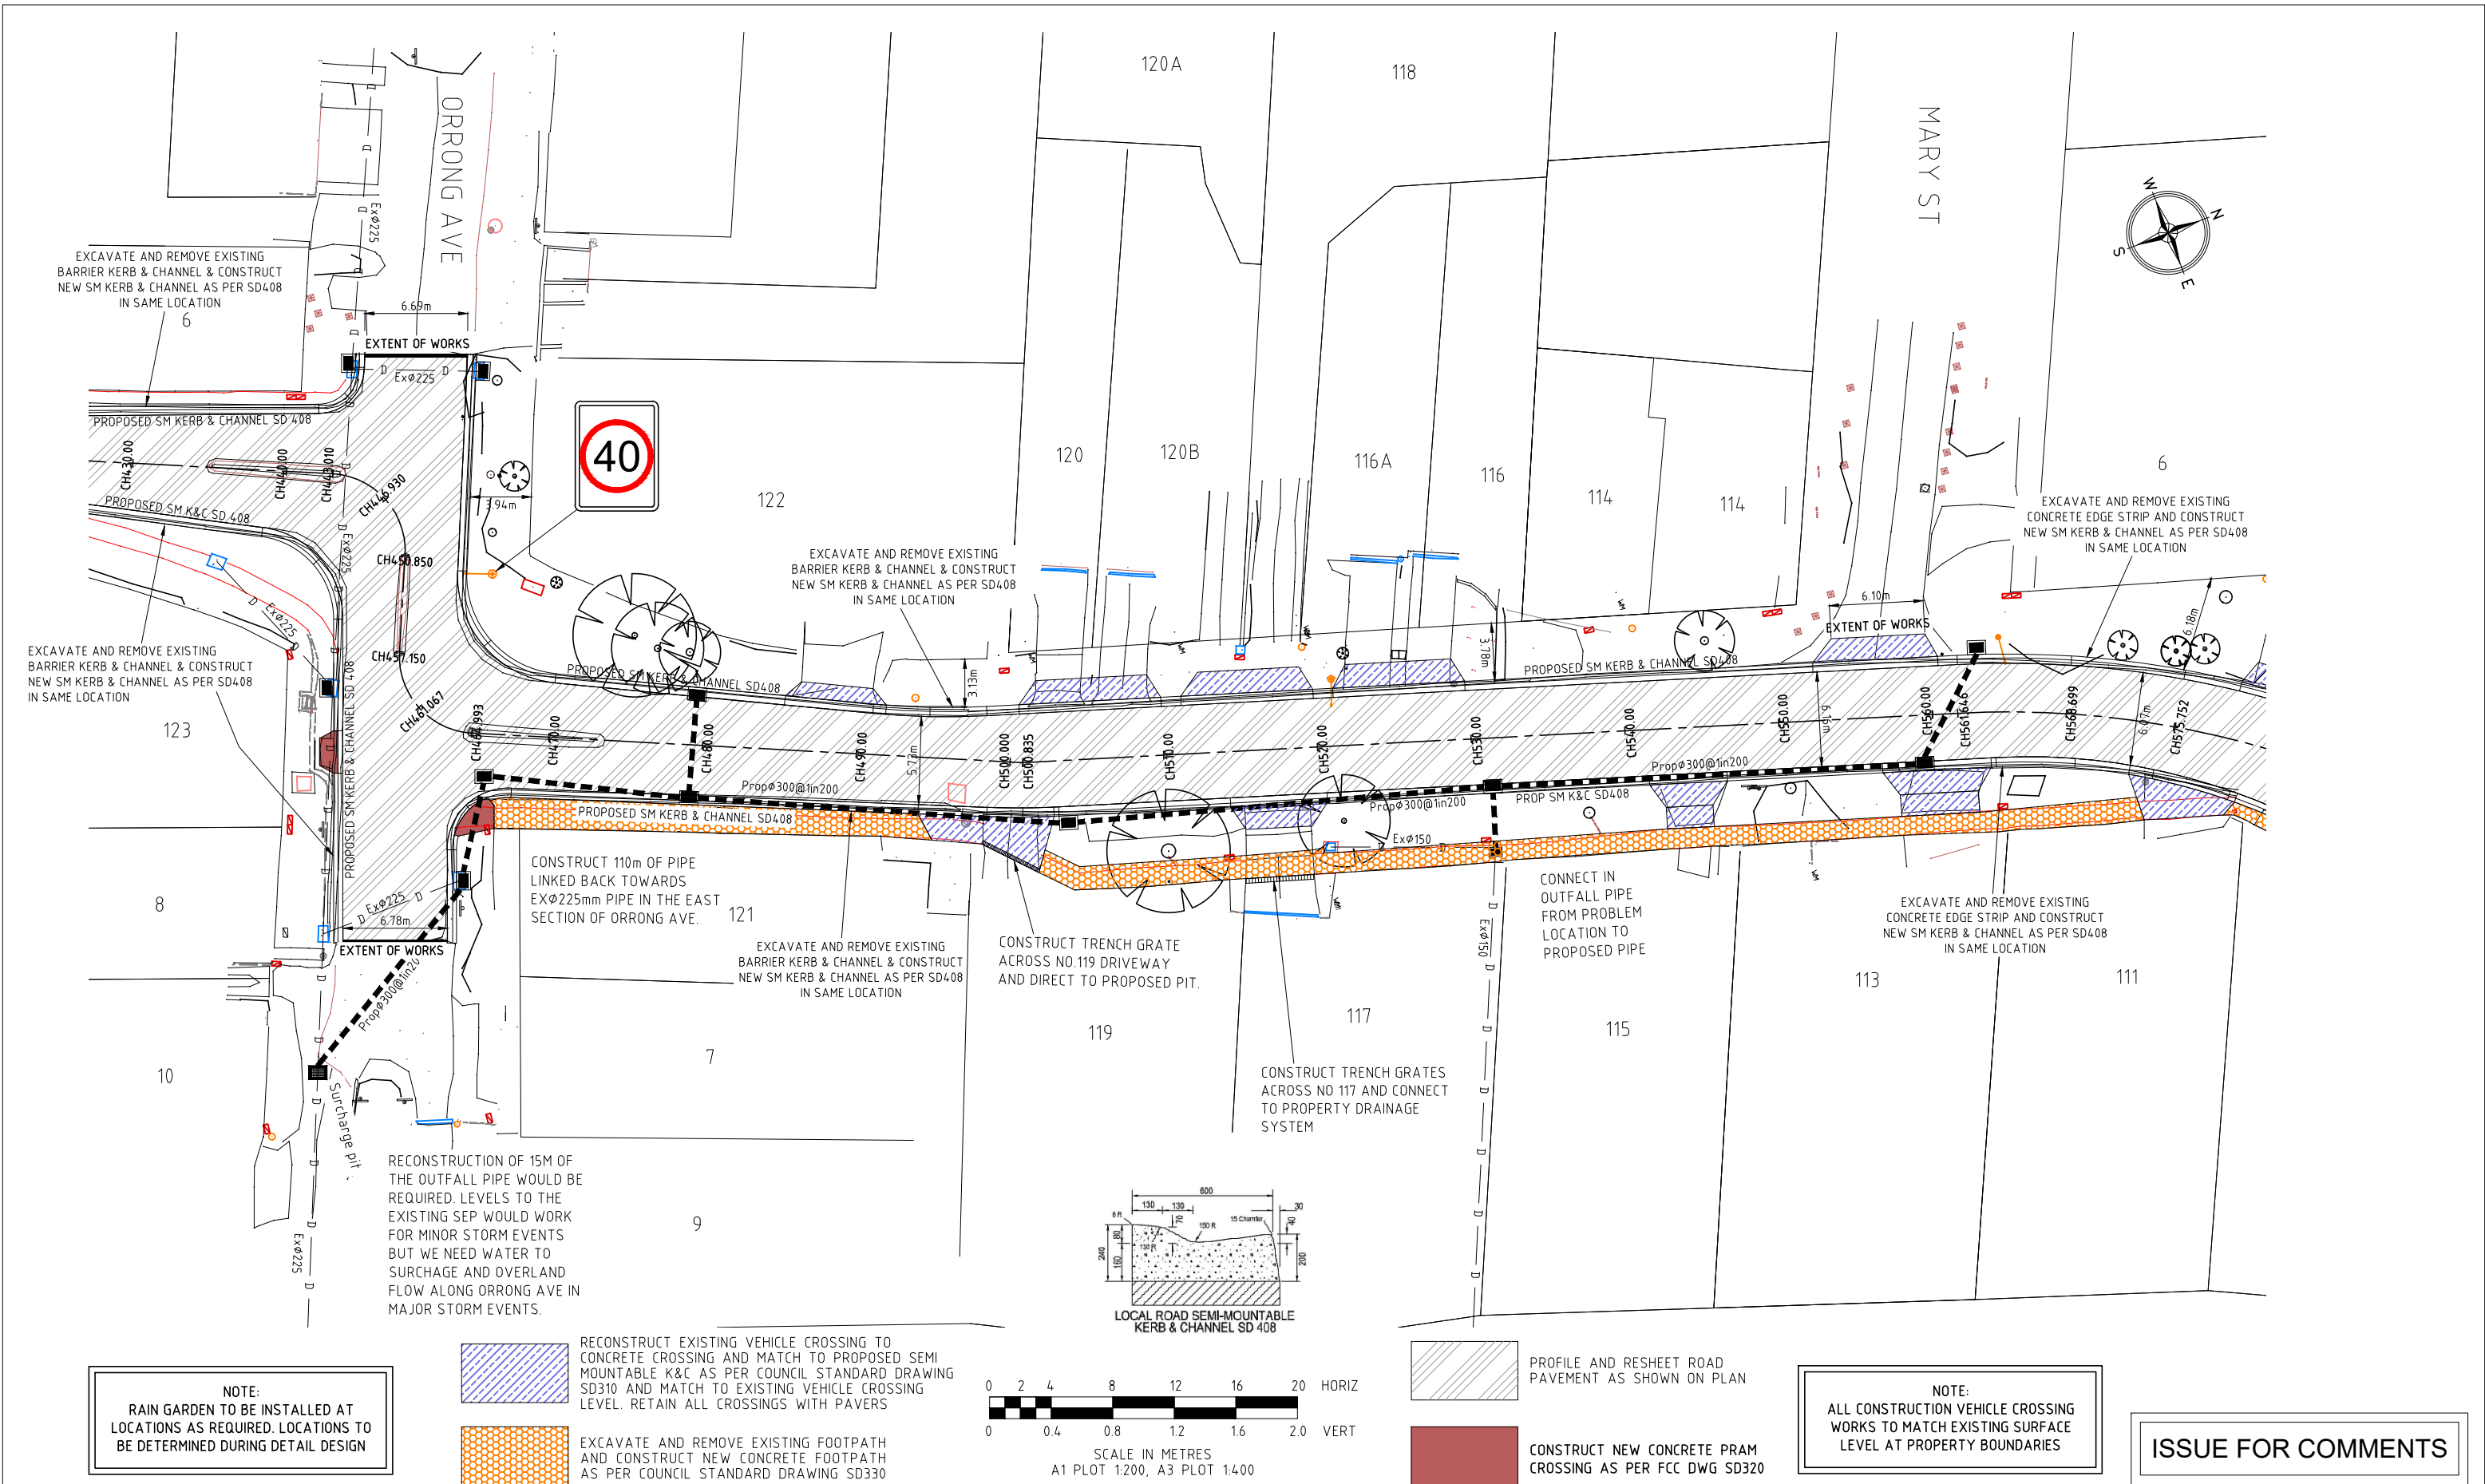

NOTE:  
RAIN GARDEN TO BE INSTALLED AT LOCATIONS AS REQUIRED. LOCATIONS TO BE DETERMINED DURING DETAIL DESIGN

- RECONSTRUCT EXISTING VEHICLE CROSSING TO CONCRETE CROSSING AND MATCH TO PROPOSED SEMI MOUNTABLE K&C AS PER COUNCIL STANDARD DRAWING SD310 AND MATCH TO EXISTING VEHICLE CROSSING LEVEL. RETAIN ALL CROSSINGS WITH PAVERS
- EXCAVATE AND REMOVE EXISTING FOOTPATH AND CONSTRUCT NEW CONCRETE FOOTPATH AS PER COUNCIL STANDARD DRAWING SD330

- PROFILE AND RESHEET ROAD PAVEMENT AS SHOWN ON PLAN
- CONSTRUCT NEW CONCRETE PRAM CROSSING AS PER FCC DWG SD320

NOTE:  
ALL CONSTRUCTION VEHICLE CROSSING WORKS TO MATCH EXISTING SURFACE LEVEL AT PROPERTY BOUNDARIES

ISSUE FOR COMMENTS

| LEGEND |  |  |  |  |  |  |  |  |  |
|--------|--|--|--|--|--|--|--|--|--|
|        |  |  |  |  |  |  |  |  |  |
|        |  |  |  |  |  |  |  |  |  |
| AMENDMENTS        | DATE     | BY | No. | INFRASTRUCTURE DEPARTMENT |                                  |
|-------------------|----------|----|-----|---------------------------|----------------------------------|
| ISSUE FOR COMMENT | 27/04/21 | TL | A   | DRAWN - T K LAM           | FILE No - GOULD STREET           |
| ISSUE FOR COMMENT | 07/05/21 | TL | B   |                           |                                  |
| ISSUE FOR COMMENT | 19/06/21 | TL | C   | DESIGN - T K LAM          | DATUM - MGA 94 - AHD             |
| ISSUE FOR COMMENT | 17/01/21 | TL | D   |                           |                                  |
|                   |          |    |     | SURVEY - F.W. THEXTON     | COUNCIL APPROVAL MEETING No. / / |
|                   |          |    |     | DESIGN CHECKED            | CONTRACT No - XXXXX              |
|                   |          |    |     | APPROVED BY C.W.C.        |                                  |
|                   |          |    |     | DATE / /                  |                                  |


GOULD STREET  
FRANKSTON  
CONCEPT PLAN

SCALE: 1 IN 400 A3

DRAWING No.  
**FCC 2105**

SHEET 13 OF 52

Rev. No.  
**D**

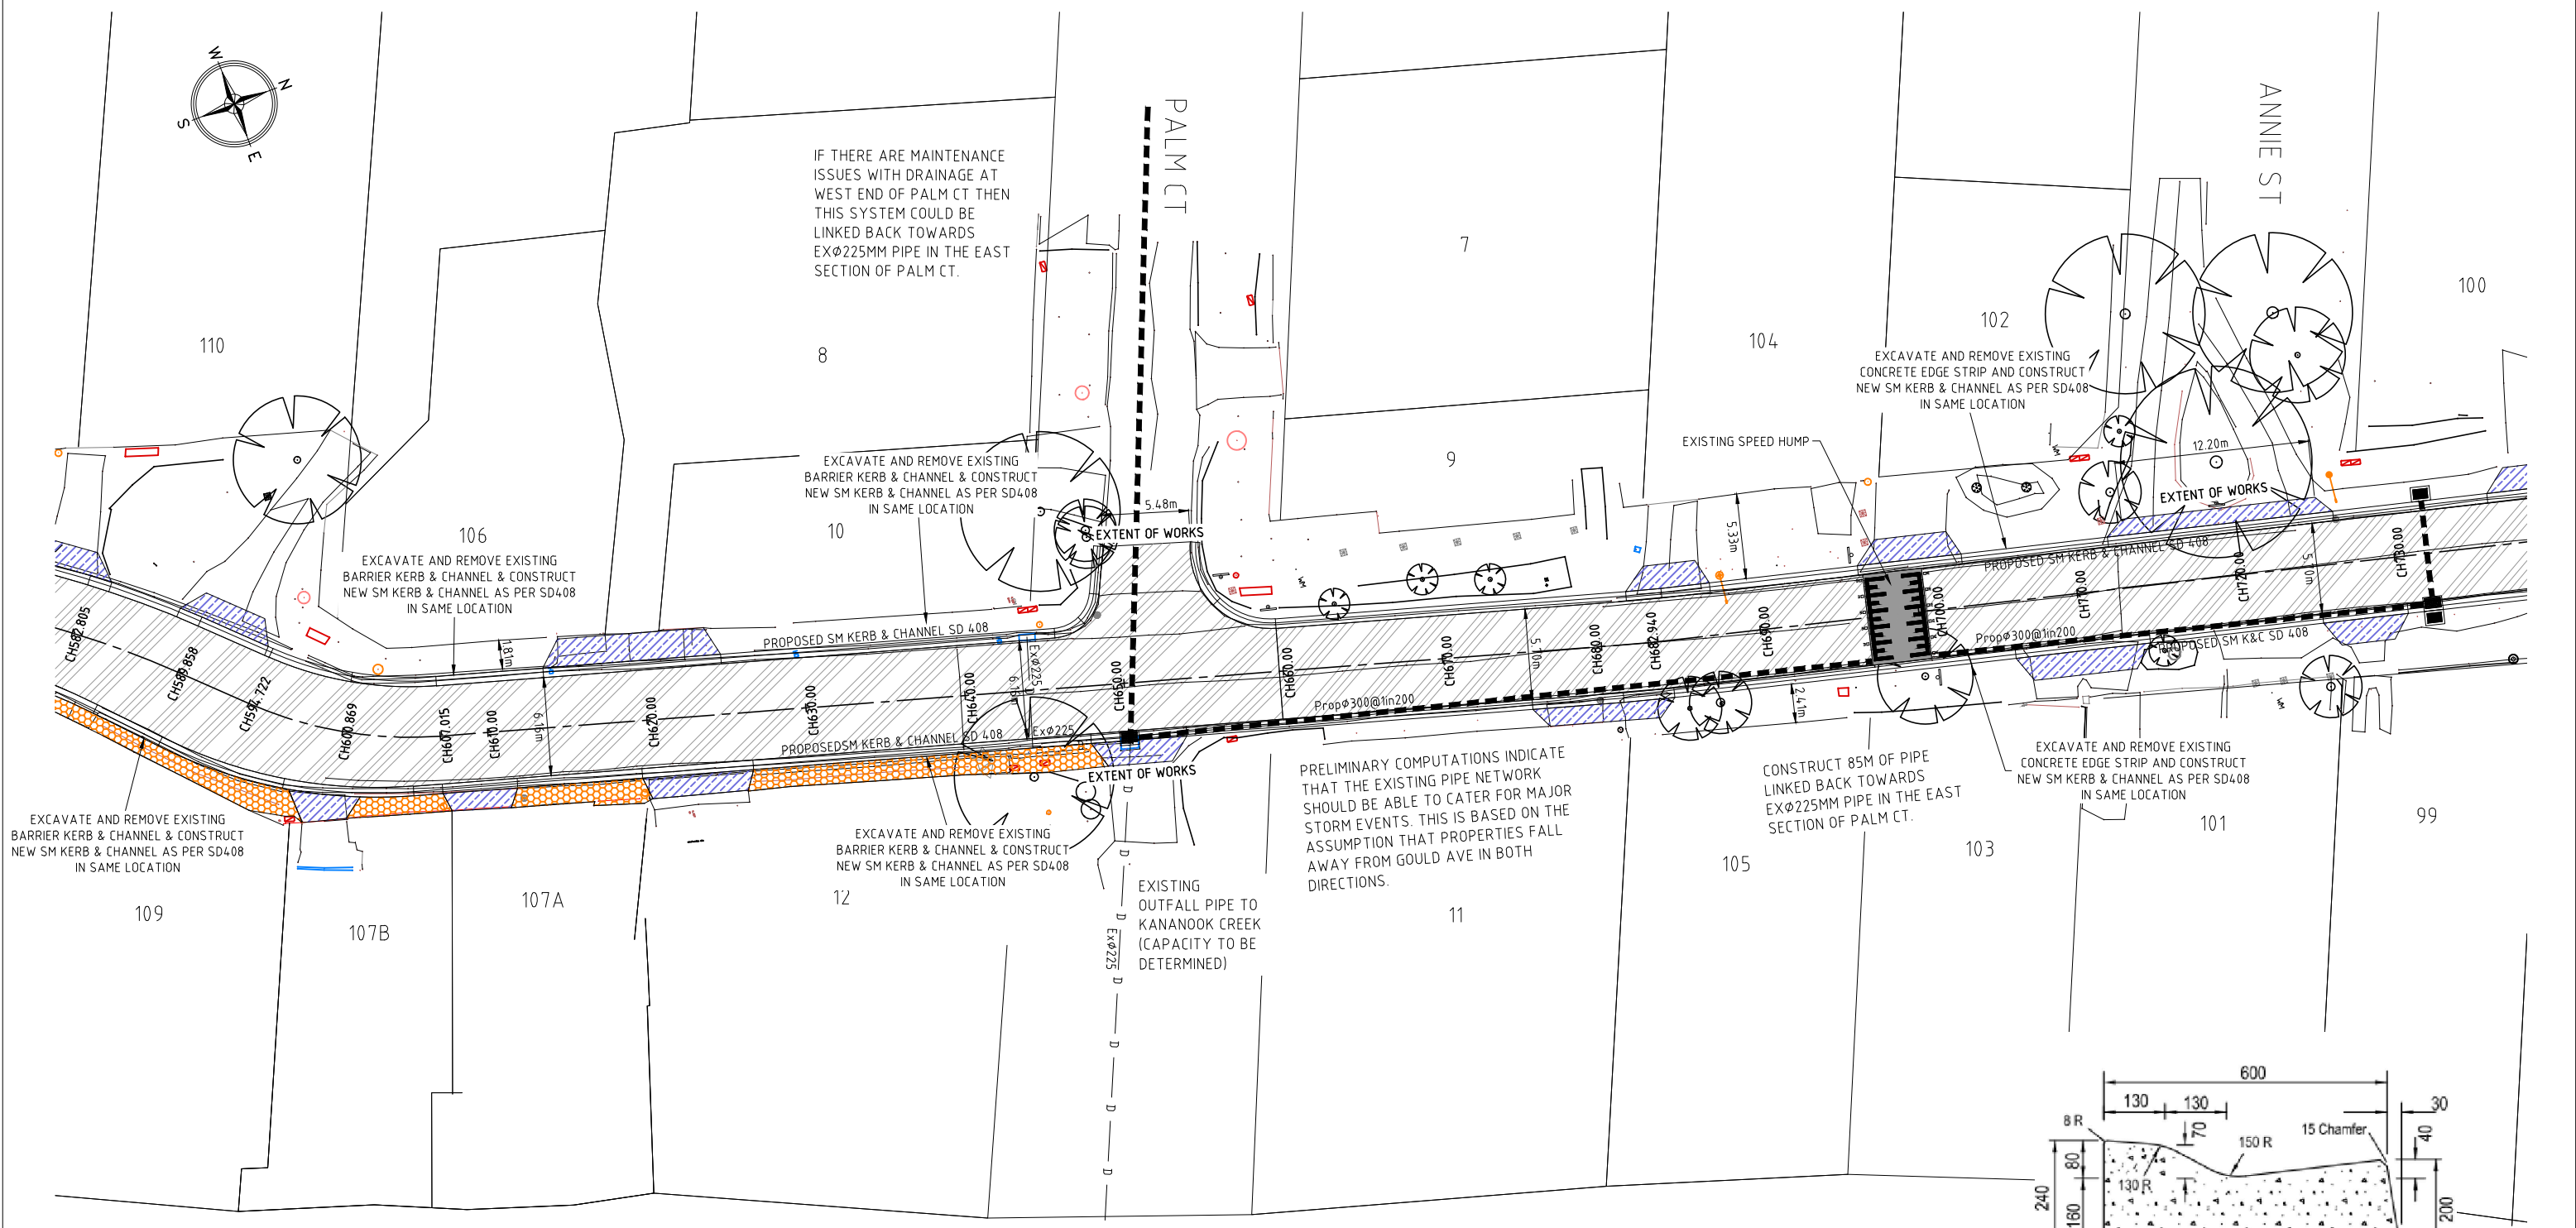


NOTE:  
ALL CONSTRUCTION VEHICLE CROSSING WORKS TO MATCH EXISTING SURFACE LEVEL AT PROPERTY BOUNDARIES

NOTE:  
RAIN GARDEN TO BE INSTALLED AT LOCATIONS AS REQUIRED. LOCATIONS TO BE DETERMINED DURING DETAIL DESIGN


EXCAVATE AND REMOVE EXISTING FOOTPATH AND CONSTRUCT NEW CONCRETE FOOTPATH AS PER COUNCIL STANDARD DRAWING SD330

RECONSTRUCT EXISTING VEHICLE CROSSING TO CONCRETE CROSSING AND MATCH TO PROPOSED SEMI MOUNTABLE K&C AS PER COUNCIL STANDARD DRAWING SD310 AND MATCH TO EXISTING VEHICLE CROSSING LEVEL. RETAIN ALL CROSSINGS WITH PAVERS

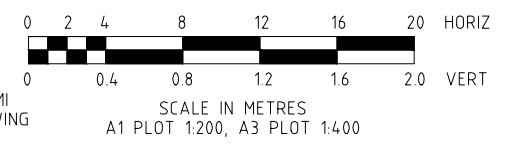

PROFILE AND RESHEET ROAD PAVEMENT AS SHOWN ON PLAN


CONSTRUCT NEW CONCRETE PRAM CROSSING AS PER FCC DWG SD320

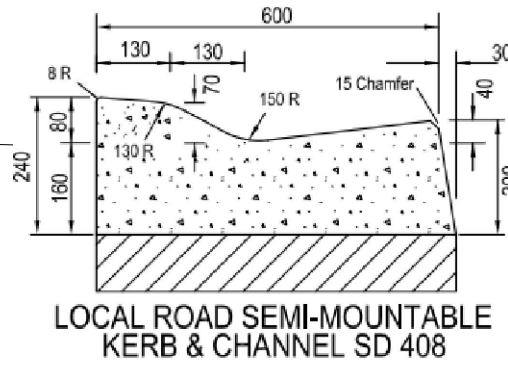

ISSUE FOR COMMENTS

| LEGEND                           |                           |                                              |                        |                      |                       |                      |       |       |         | AMENDMENTS        | DATE     | BY | No. | INFRASTRUCTURE DEPARTMENT          |                                  | GOULD STREET FRANKSTON CONCEPT PLAN |  |  |
|----------------------------------|---------------------------|----------------------------------------------|------------------------|----------------------|-----------------------|----------------------|-------|-------|---------|-------------------|----------|----|-----|------------------------------------|----------------------------------|-------------------------------------|--|--|
| 3 ASPECT LANTERN (200mm)         | SIGN                      | EXISTING PEDESTAL                            | WATER METER TAP        | WATER VALVE          | STORMWATER (EXISTING) | MAJOR TELSTRA PILLAR | SEWER | WATER | TELSTRA |                   |          |    |     | ISSUE FOR COMMENT                  | FILE No - GOULD STREET           | DRAWN - T K LAM                     |  |  |
| MAST ARM (OUTREACH AS INDICATED) | PARKING METER             | NEW PEDESTAL                                 | ELECTRIC PIT           | TELSTRA PILLAR       | STORMWATER (PROPOSED) | MAJOR TELSTRA PILLAR | SEWER | WATER | TELSTRA | ISSUE FOR COMMENT | 27/04/21 | TL | A   | DESIGN - T K LAM                   | DATUM - MGA 94 - AHD             | DESIGN - T K LAM                    |  |  |
| PED. PUSH BUTTON & LANTERN       | RUBBISH BIN               | NEW JOINT USE POLE                           | PERMANENT SURVEY MARK  | MINOR TELSTRA PILLAR | SEWER                 | MAJOR TELSTRA PILLAR | SEWER | WATER | TELSTRA | ISSUE FOR COMMENT | 07/05/21 | TL | B   | DESIGN - T K LAM                   | COUNCIL APPROVAL MEETING No. / / | DESIGN - T K LAM                    |  |  |
| INTERNALLY ILLUMINATED SIGN      | SIDE ENTRY PIT            | UNITED ENERGY POLE                           | SURVEY MARK OR STATION | GAS VALVE            | SEWER                 | MAJOR TELSTRA PILLAR | SEWER | WATER | TELSTRA | ISSUE FOR COMMENT | 19/06/21 | TL | C   | DESIGN - T K LAM                   | CONTRACT No - XXXXX              | DESIGN - T K LAM                    |  |  |
| EXISTING STREET LIGHTING LANTERN | GRADED PIT                | DOUBLE SIDED REFLECTIVE ROAD PAVEMENT MARKER | TREE                   | GAS VALVE            | SEWER                 | MAJOR TELSTRA PILLAR | SEWER | WATER | TELSTRA | ISSUE FOR COMMENT | 17/01/21 | TL | D   | DESIGN - T K LAM                   | SCALE: 1 IN 400 A3               | DESIGN - T K LAM                    |  |  |
| PROPOSED STREET LIGHTING LANTERN | FENCE                     | SINGLE SIDED REFLECTIVE ROAD PAVEMENT MARKER | WOODEN POST            | SEWER PIT            | SEWER                 | MAJOR TELSTRA PILLAR | SEWER | WATER | TELSTRA |                   |          |    |     | DESIGN CHECKED                     | DRAWING No.                      | DESIGN - T K LAM                    |  |  |
|                                  | TRAFFIC SIGNAL CONTROLLER | 600mm DIA. CONDUIT JUNCTION PIT              | STEEL POST             | FIRE HYDRANT         | SEWER                 | MAJOR TELSTRA PILLAR | SEWER | WATER | TELSTRA |                   |          |    |     | APPROVED BY C.W.C.                 | FCC 2105                         | DESIGN - T K LAM                    |  |  |
|                                  | EXISTING DETECTOR LOOP    | 300mm DETECTOR PIT                           |                        | FIRE PLUG            | SEWER                 | MAJOR TELSTRA PILLAR | SEWER | WATER | TELSTRA |                   |          |    |     | APPROVED BY Infrastructure Manager | SHEET 14 OF 52                   | DESIGN - T K LAM                    |  |  |
|                                  |                           |                                              |                        |                      |                       |                      |       |       |         |                   |          |    |     | DATE / /                           |                                  | DESIGN - T K LAM                    |  |  |




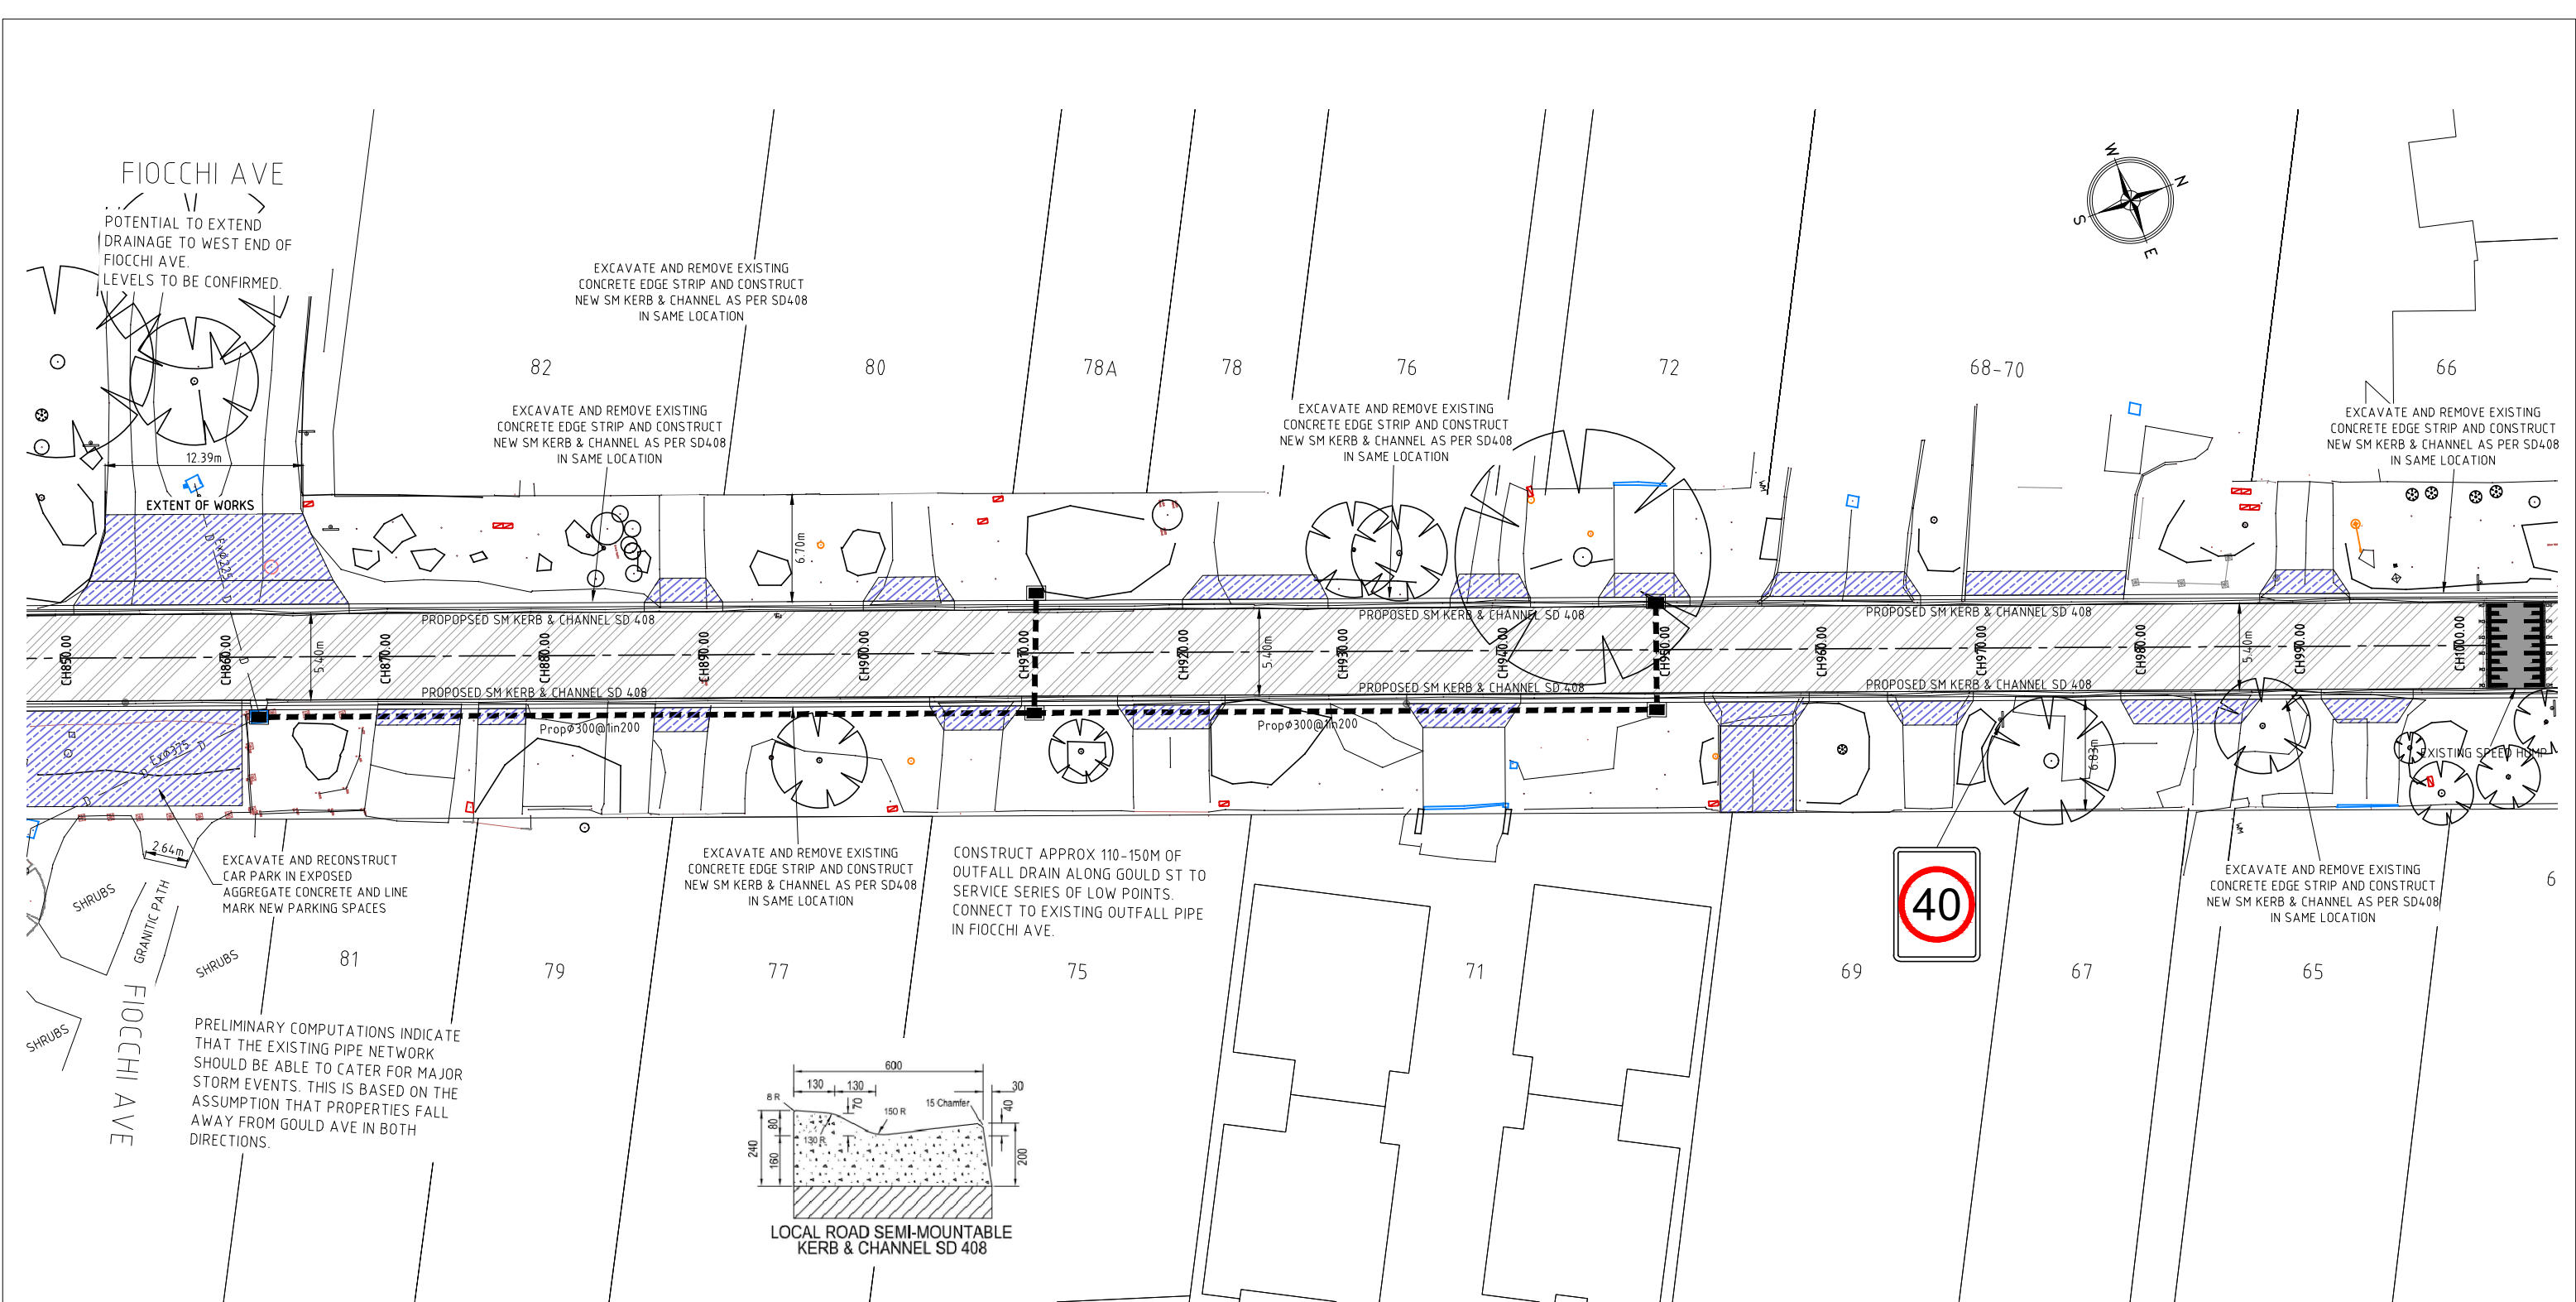

NOTE:  
RAIN GARDEN TO BE INSTALLED AT  
LOCATIONS AS REQUIRED. LOCATIONS TO  
BE DETERMINED DURING DETAIL DESIGN

EXCAVATE AND REMOVE EXISTING FOOTPATH  
AND CONSTRUCT NEW CONCRETE FOOTPATH  
AS PER COUNCIL STANDARD DRAWING SD330

RECONSTRUCT EXISTING VEHICLE CROSSING TO  
CONCRETE CROSSING AND MATCH TO PROPOSED SEMI  
MOUNTABLE K&C AS PER COUNCIL STANDARD DRAWING  
SD310 AND MATCH TO EXISTING VEHICLE CROSSING  
LEVEL. RETAIN ALL CROSSINGS WITH PAVERS

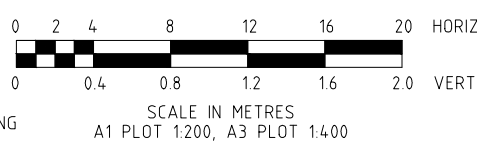

PROFILE AND RESHEET ROAD PAVEMENT AS  
SHOWN ON PLAN

CONSTRUCT NEW CONCRETE PRAM CROSSING  
AS PER FCC DWG SD320

NOTE:  
ALL CONSTRUCTION VEHICLE CROSSING  
WORKS TO MATCH EXISTING SURFACE  
LEVEL AT PROPERTY BOUNDARIES

ISSUE FOR COMMENTS

| LEGEND |                                  |  |                           |  |                                              |  |                         |  |                         |
|--------|----------------------------------|--|---------------------------|--|----------------------------------------------|--|-------------------------|--|-------------------------|
|        | 3 ASPECT LANTERN (200mm)         |  | SIGN                      |  | EXISTING PEDESTAL                            |  | WATER METER             |  | WATER VALVE             |
|        | MAST ARM (OUTREACH AS INDICATED) |  | PARKING METER             |  | NEW PEDESTAL                                 |  | TAP                     |  | TELSTRA PILLAR          |
|        | PED. PUSH BUTTON & LANTERN       |  | RUBBISH BIN               |  | NEW JOINT USE POLE                           |  | ELECTRIC PIT            |  | MAJOR TELSTRA PIT       |
|        | INTERNALLY ILLUMINATED SIGN      |  | SIDE ENTRY PIT            |  | UNITED ENERGY POLE                           |  | PERMANENT SURVEY MARK   |  | MINOR TELSTRA PIT       |
|        | EXISTING STREET LIGHTING LANTERN |  | GRADED PIT                |  | DOUBLE SIDED REFLECTIVE ROAD PAVEMENT MARKER |  | SURVEY MARK OR STATION  |  | GAS VALVE               |
|        | PROPOSED STREET LIGHTING LANTERN |  | FENCE                     |  | SINGLE SIDED REFLECTIVE ROAD PAVEMENT MARKER |  | TREE                    |  | SEWER PIT               |
|        |                                  |  | TRAFFIC SIGNAL CONTROLLER |  | 600mm DIA. CONDUIT JUNCTION PIT              |  | WOODEN POST             |  | FIRE HYDRANT            |
|        |                                  |  | EXISTING DETECTOR LOOP    |  | 300mm DETECTOR PIT                           |  | STEEL POST              |  | FIRE PLUG               |
|        | STORMWATER (EXISTING)            |  | STORMWATER (PROPOSED)     |  | SEWER                                        |  | WATER                   |  | GAS                     |
|        | TELSTRA                          |  | ELECTRICITY (UNDERGROUND) |  | ELECTRICITY (OVERHEAD)                       |  | EXISTING KERB & CHANNEL |  | PROPOSED KERB & CHANNEL |
|        | EXISTING KERB                    |  | PROPOSED KERB             |  |                                              |  |                         |  |                         |

| AMENDMENTS        | DATE     | BY | No. | INFRASTRUCTURE DEPARTMENT |                                  |
|-------------------|----------|----|-----|---------------------------|----------------------------------|
| ISSUE FOR COMMENT | 27/04/21 | TL | A   | DRAWN - T K LAM           | FILE No - GOULD STREET           |
| ISSUE FOR COMMENT | 07/05/21 | TL | B   |                           |                                  |
| ISSUE FOR COMMENT | 19/06/21 | TL | C   | DESIGN - T K LAM          | DATUM - MGA 94 - AHD             |
| ISSUE FOR COMMENT | 17/01/21 | TL | D   |                           |                                  |
|                   |          |    |     | SURVEY - F.W. THEXTON     | COUNCIL APPROVAL MEETING No. / / |
|                   |          |    |     | DESIGN CHECKED            |                                  |
|                   |          |    |     | APPROVED BY C.W.C.        |                                  |
|                   |          |    |     | DATE / /                  |                                  |

GOULD STREET  
FRANKSTON  
CONCEPT PLAN

SCALE: 1 IN 400 A3

DRAWING No.  
**FCC 2105**


SHEET 16 OF 52


APPROVED BY  
Infrastructure Manager

DATE / /

Rev. No.  
**D**



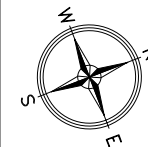

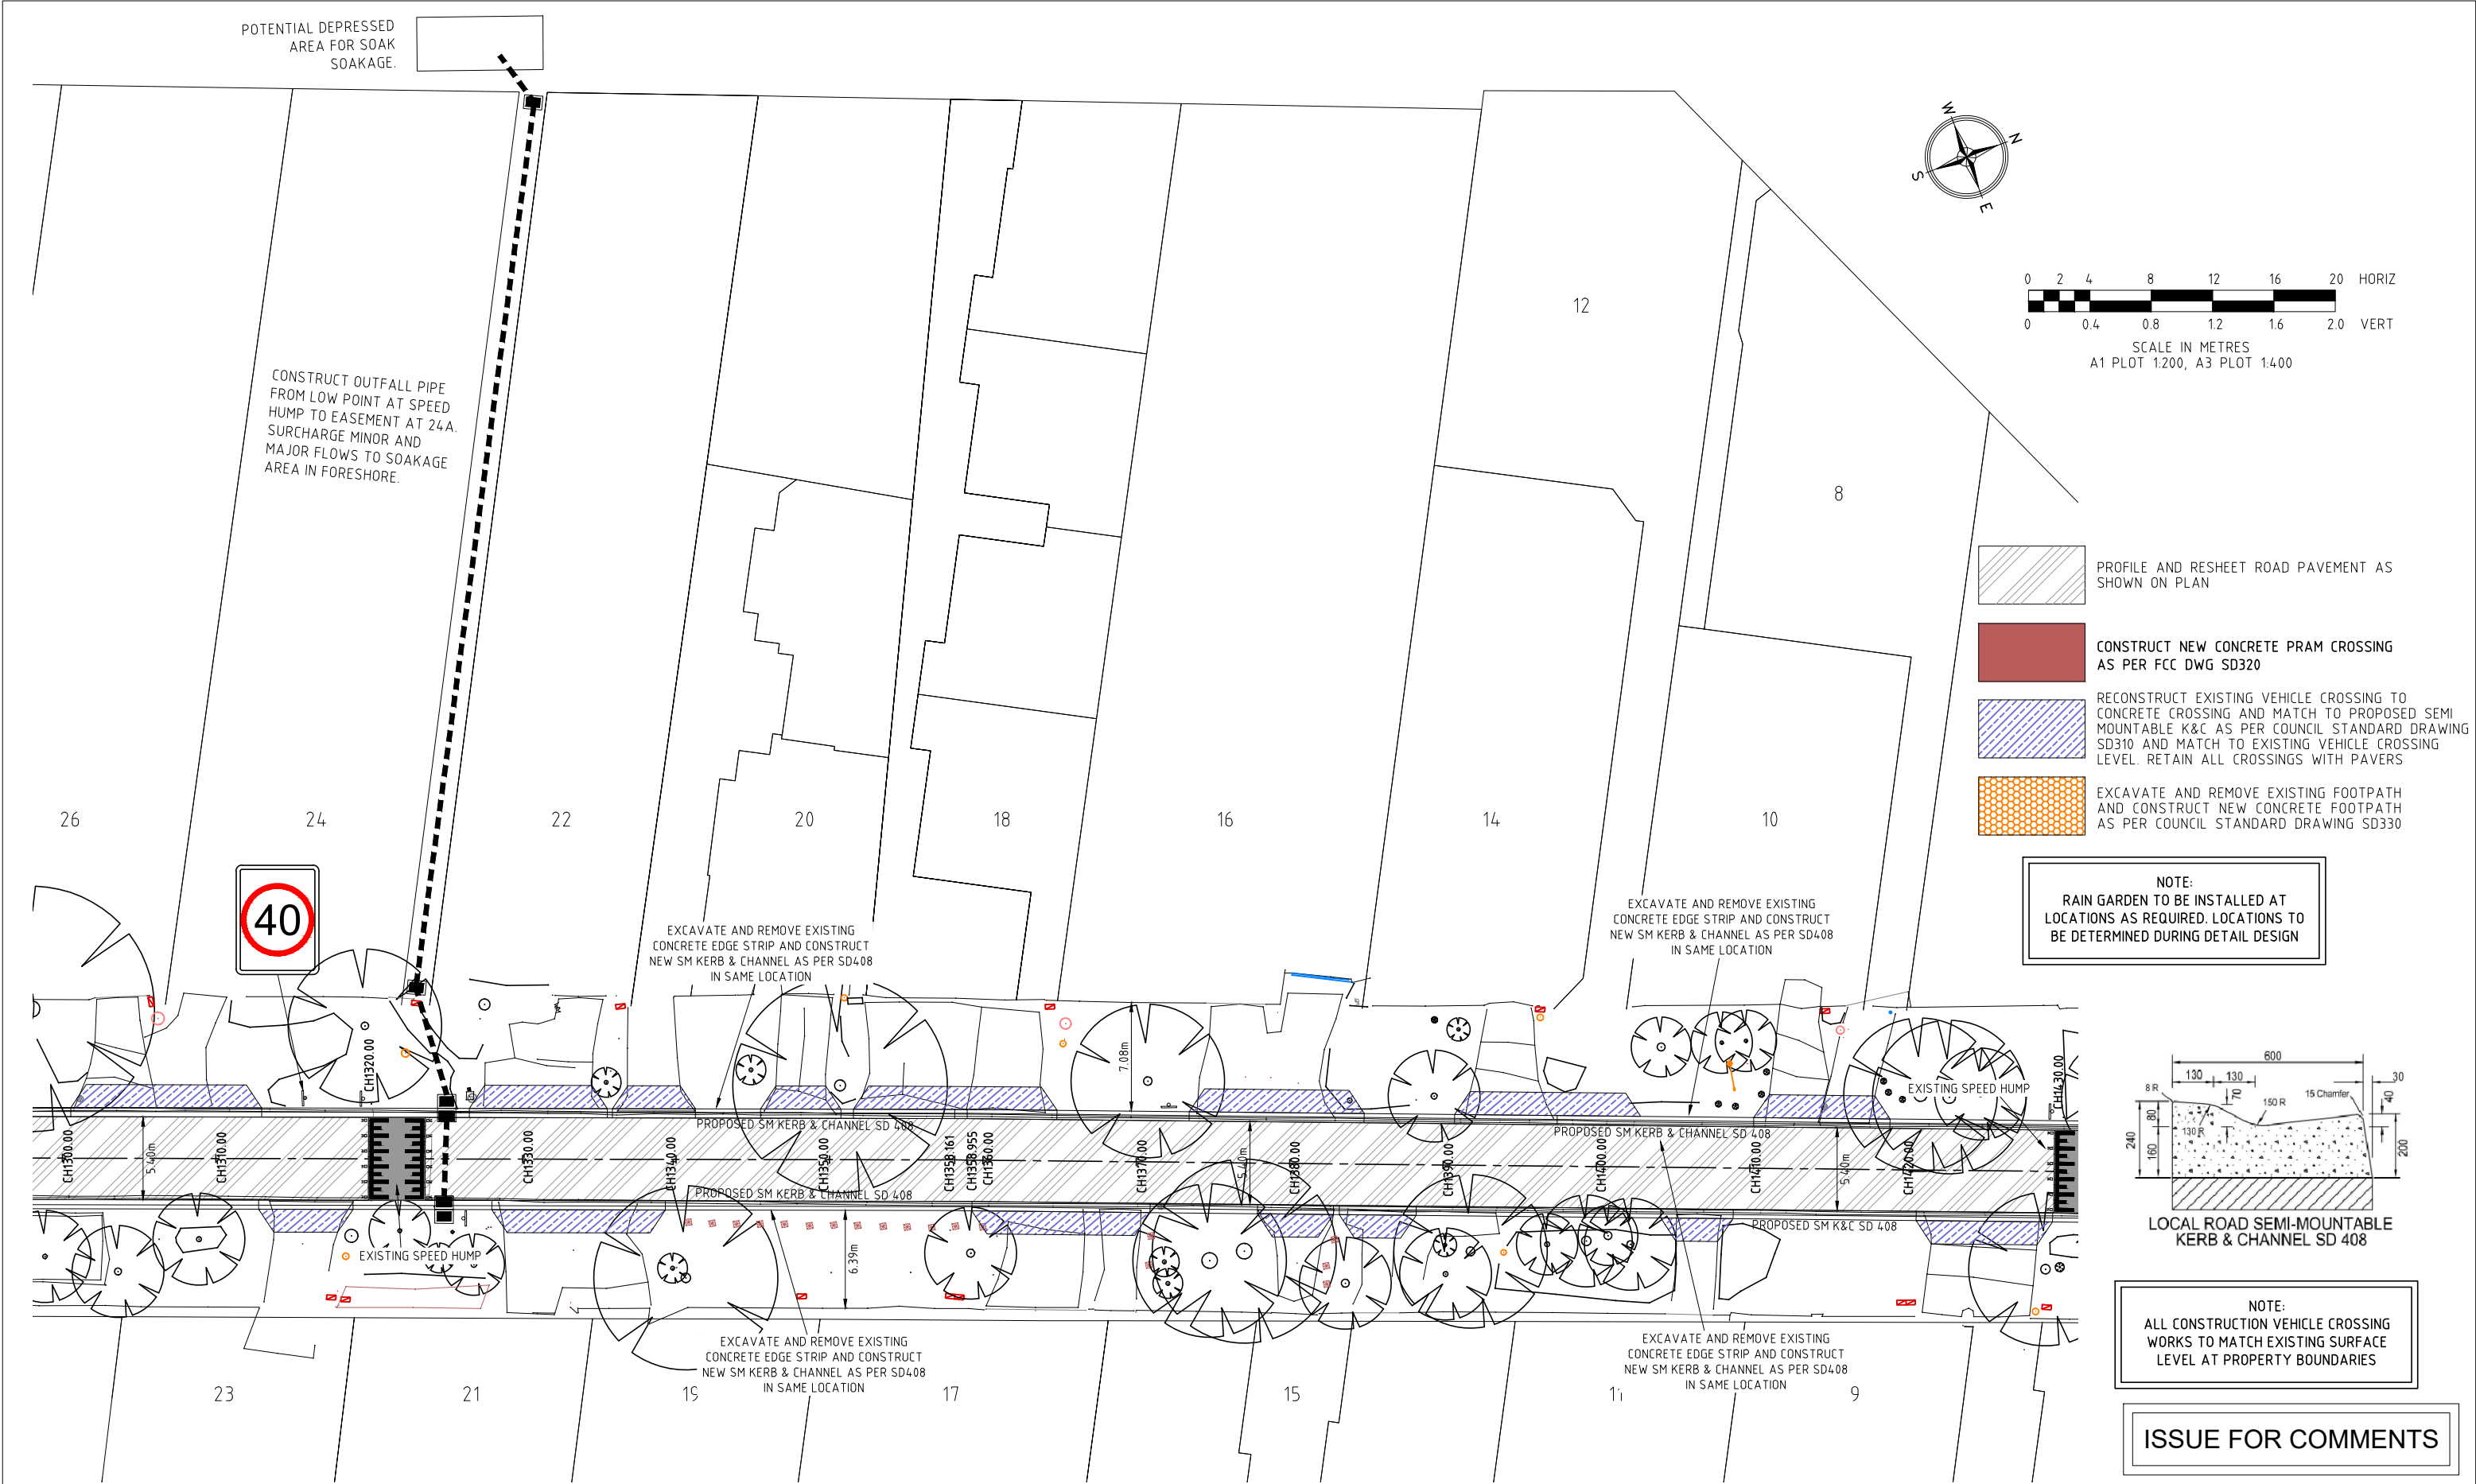

| LEGEND |  |  |  |  |  |  |  |  |  |
|--------|--|--|--|--|--|--|--|--|--|
|        |  |  |  |  |  |  |  |  |  |
|        |  |  |  |  |  |  |  |  |  |
|  | AMENDMENTS        |          |    |   | DATE             | BY                     | No. | INFRASTRUCTURE DEPARTMENT |                                       | GOULD STREET<br>FRANKSTON<br>CONCEPT PLAN |             |                |   |
|---------------------------------------------------------------------------------------|-------------------|----------|----|---|------------------|------------------------|-----|---------------------------|---------------------------------------|-------------------------------------------|-------------|----------------|---|
|                                                                                       | ISSUE FOR COMMENT | 27/04/21 | TL | A | DRAWN - T K LAM  | FILE No - GOULD STREET |     |                           |                                       |                                           |             |                |   |
|                                                                                       | ISSUE FOR COMMENT | 07/05/21 | TL | B |                  |                        |     |                           |                                       |                                           |             |                |   |
|                                                                                       | ISSUE FOR COMMENT | 19/06/21 | TL | C | DESIGN - T K LAM | DATUM - MGA 94 - AHD   |     |                           |                                       |                                           |             |                |   |
|                                                                                       | ISSUE FOR COMMENT | 17/01/21 | TL | D |                  |                        |     |                           |                                       |                                           |             |                |   |
|                                                                                       |                   |          |    |   |                  | SURVEY - F.W. THEXTON  |     |                           | COUNCIL APPROVAL<br>MEETING No. / /   |                                           |             |                |   |
|                                                                                       |                   |          |    |   |                  | DESIGN<br>CHECKED      |     |                           | CONTRACT No - XXXXX                   | SCALE: 1 IN 400 A3                        | DRAWING No. | Rev. No.       |   |
|                                                                                       |                   |          |    |   |                  | APPROVED BYC.W.C.      |     |                           | APPROVED BY<br>Infrastructure Manager |                                           | FCC 2105    | SHEET 19 OF 52 | D |
|                                                                                       |                   |          |    |   |                  | DATE / /               |     |                           |                                       |                                           |             |                |   |
|                                                                                       |                   |          |    |   |                  |                        |     |                           |                                       |                                           |             |                |   |

